

DOWNLOAD

Vi5.

Installation details


How the Vi5 series is set into a standard opening: the fixed and operable windows and the in-swing terrace door at the head, the jamb, the sill and the mullion. The details are not to scale.

READING THE SHEETS

- Scale** Each detail is fitted to the page. Not to scale.
- Units** Dimensions in inches.
- Steel** Zinc-coated steel reinforcement is shown hatched.
- Issued** September 2026. Supersedes earlier issues.

IN THIS SET


01	Vi5 fixed window	Fixed window at the head
02	Vi5 fixed window	Fixed window at the jamb
03	Vi5 fixed window	Fixed window at the sill
04	Vi5 fixed window	Fixed panel at a mullion
05	Vi5 window	Window at the head
06	Vi5 window	Window at the jamb
07	Vi5 window	Window at the sill
08	Vi5 terrace door	Door at the head
09	Vi5 terrace door	Door at the jamb, hinge side
10	Vi5 terrace door	Door at the jamb, handle side
11	Vi5 terrace door	In-swing door at the sill

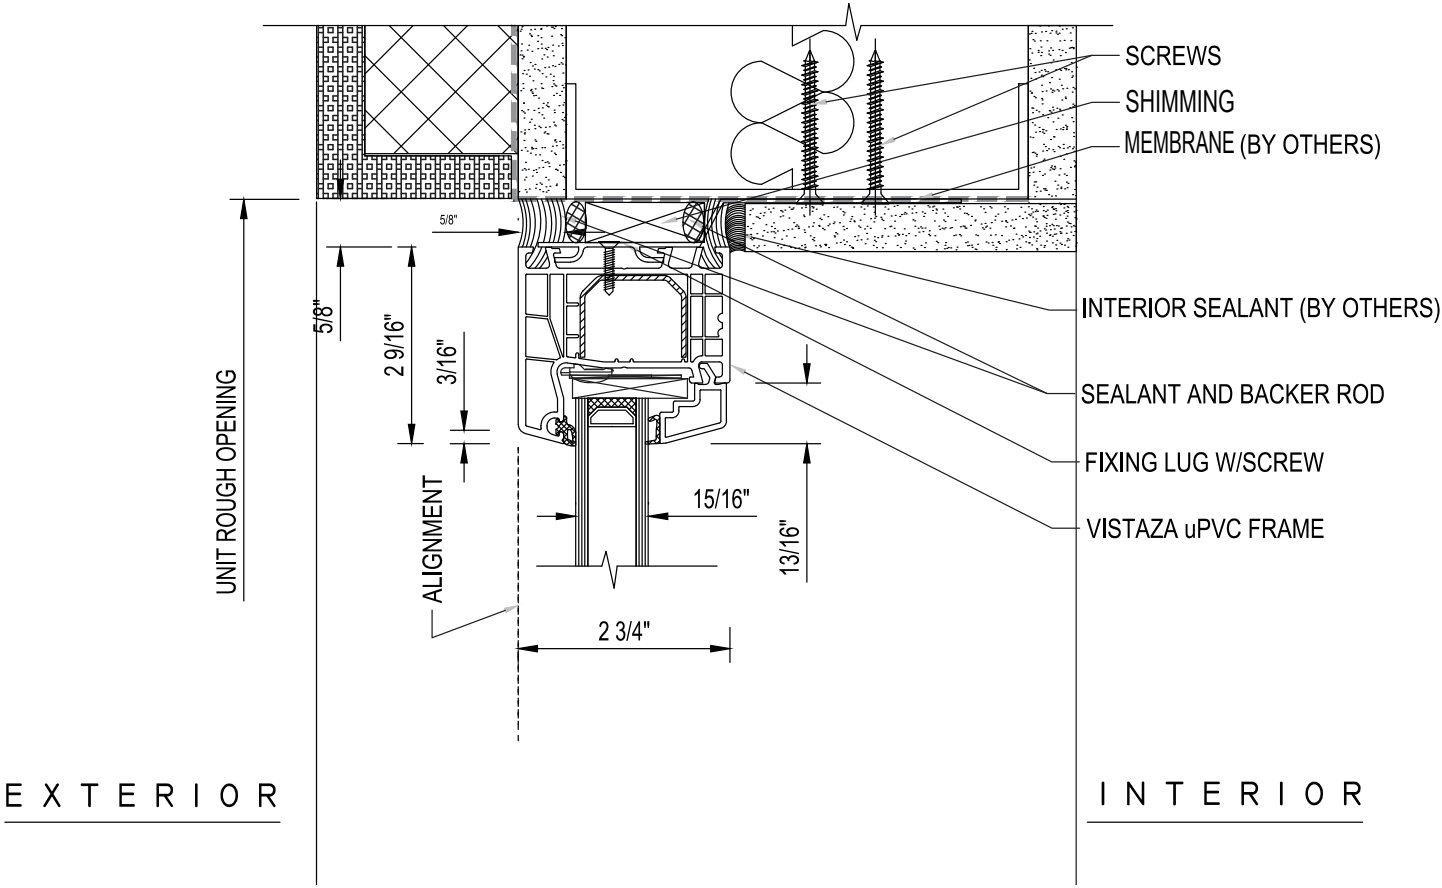

V15 FIXED WINDOW

Fixed window at the head

SCALE
Not to scale
Vertical section. Fixed frame at the head, shimmed and screwed to the opening.

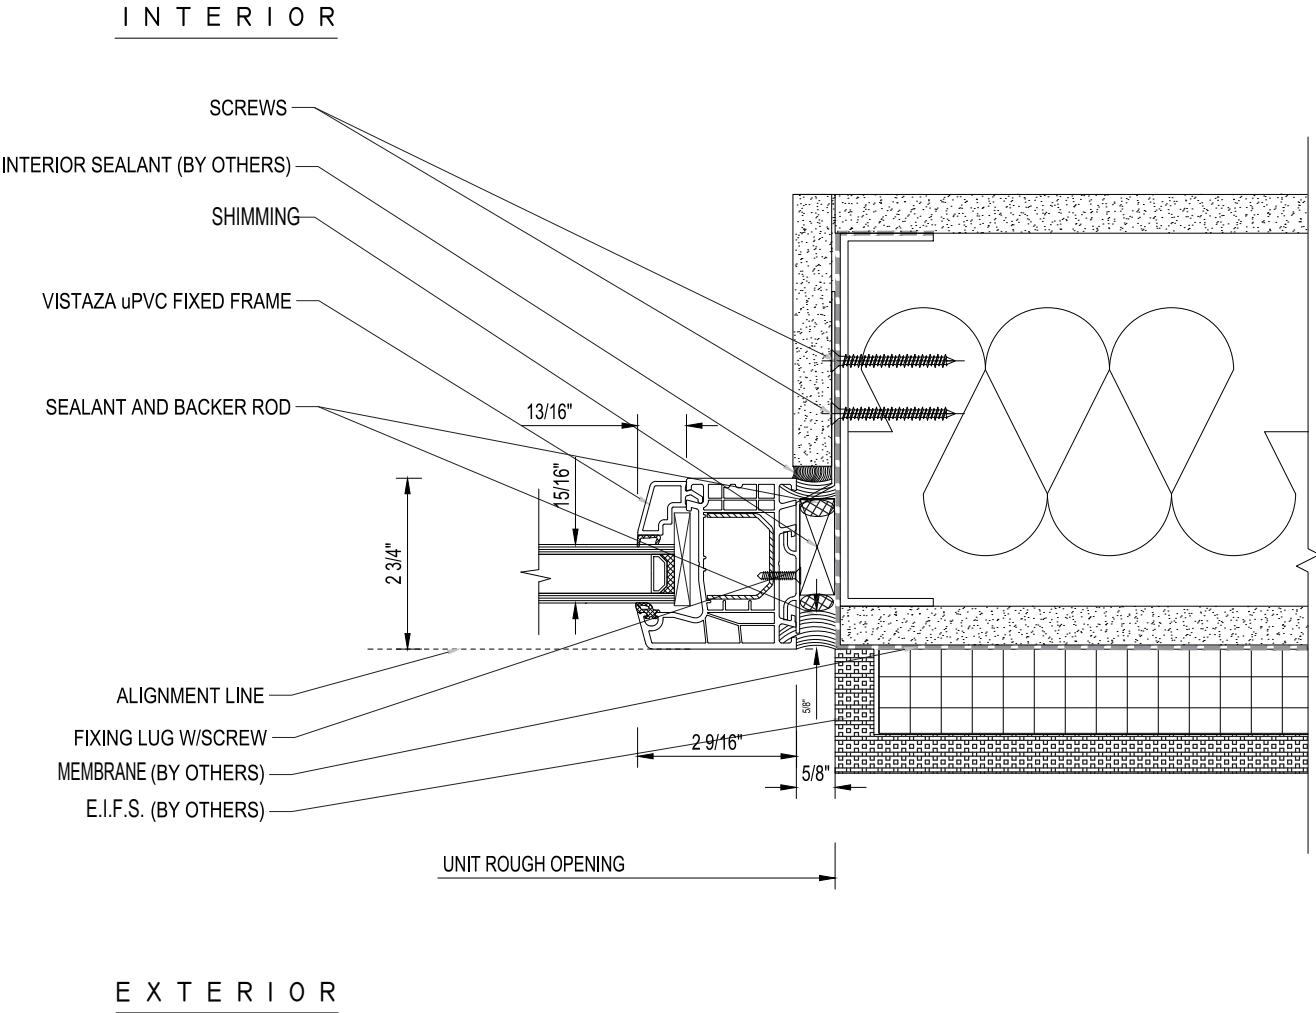


VI5 FIXED WINDOW

Fixed window at the jamb

SCALE

Not to scale

Horizontal section. Fixed frame at the jamb, shimmed and screwed to the opening.

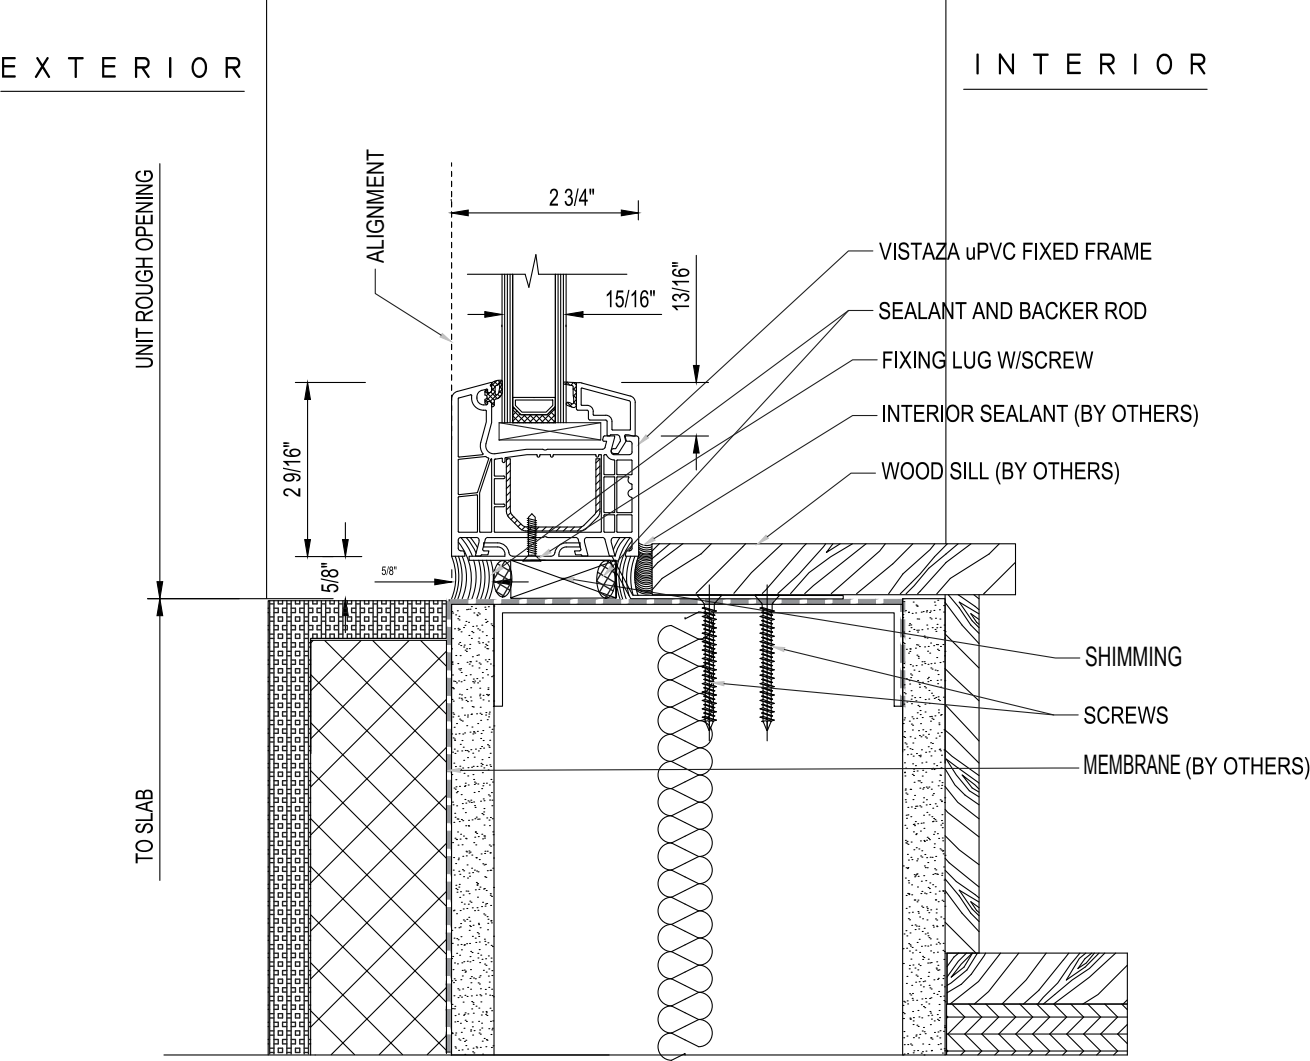


VI5 FIXED WINDOW

Fixed window at the sill

SCALE
Not to scale

Vertical section. Fixed frame on the wood sill over the edge of the slab.

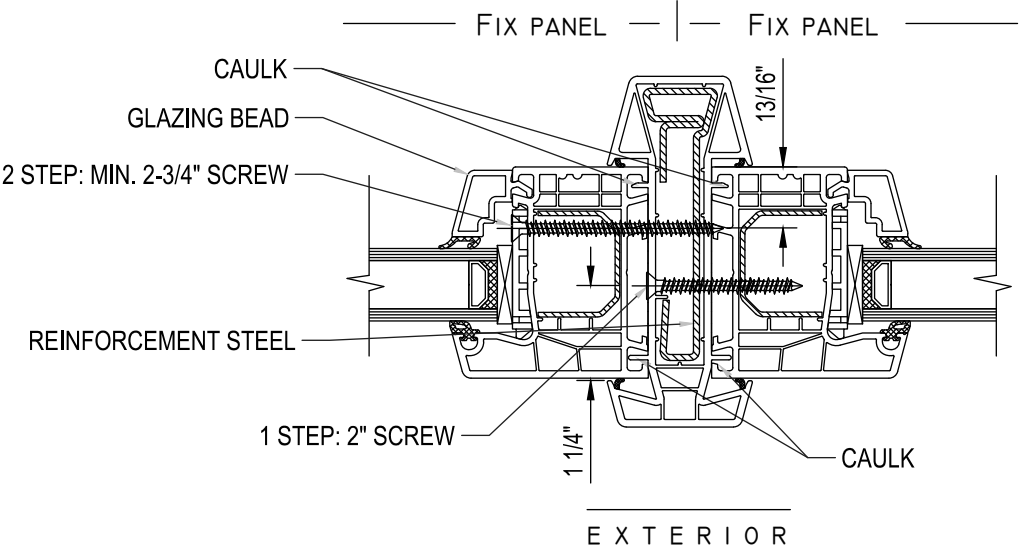


VI5 FIXED WINDOW

Fixed panel at a mullion

SCALE
Not to scale


Horizontal section. Two fixed panels on one reinforced mullion, screwed in two steps.

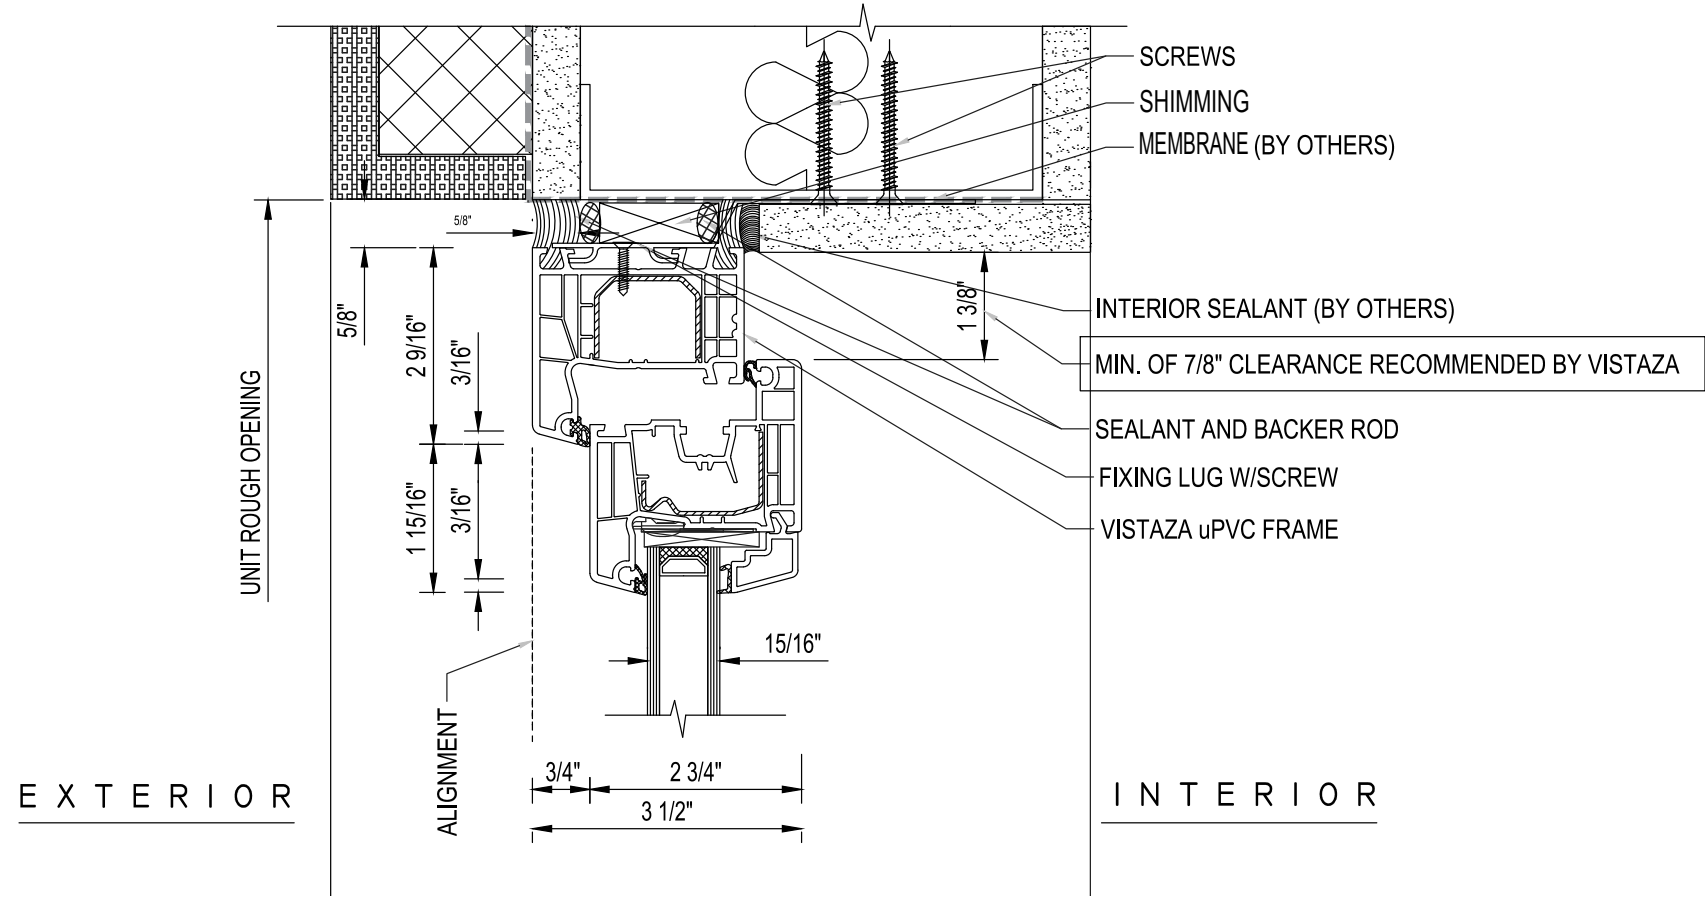

V15 WINDOW

Window at the head

SCALE
Not to scale
Vertical section. Frame and in-swing sash at the head of the opening.

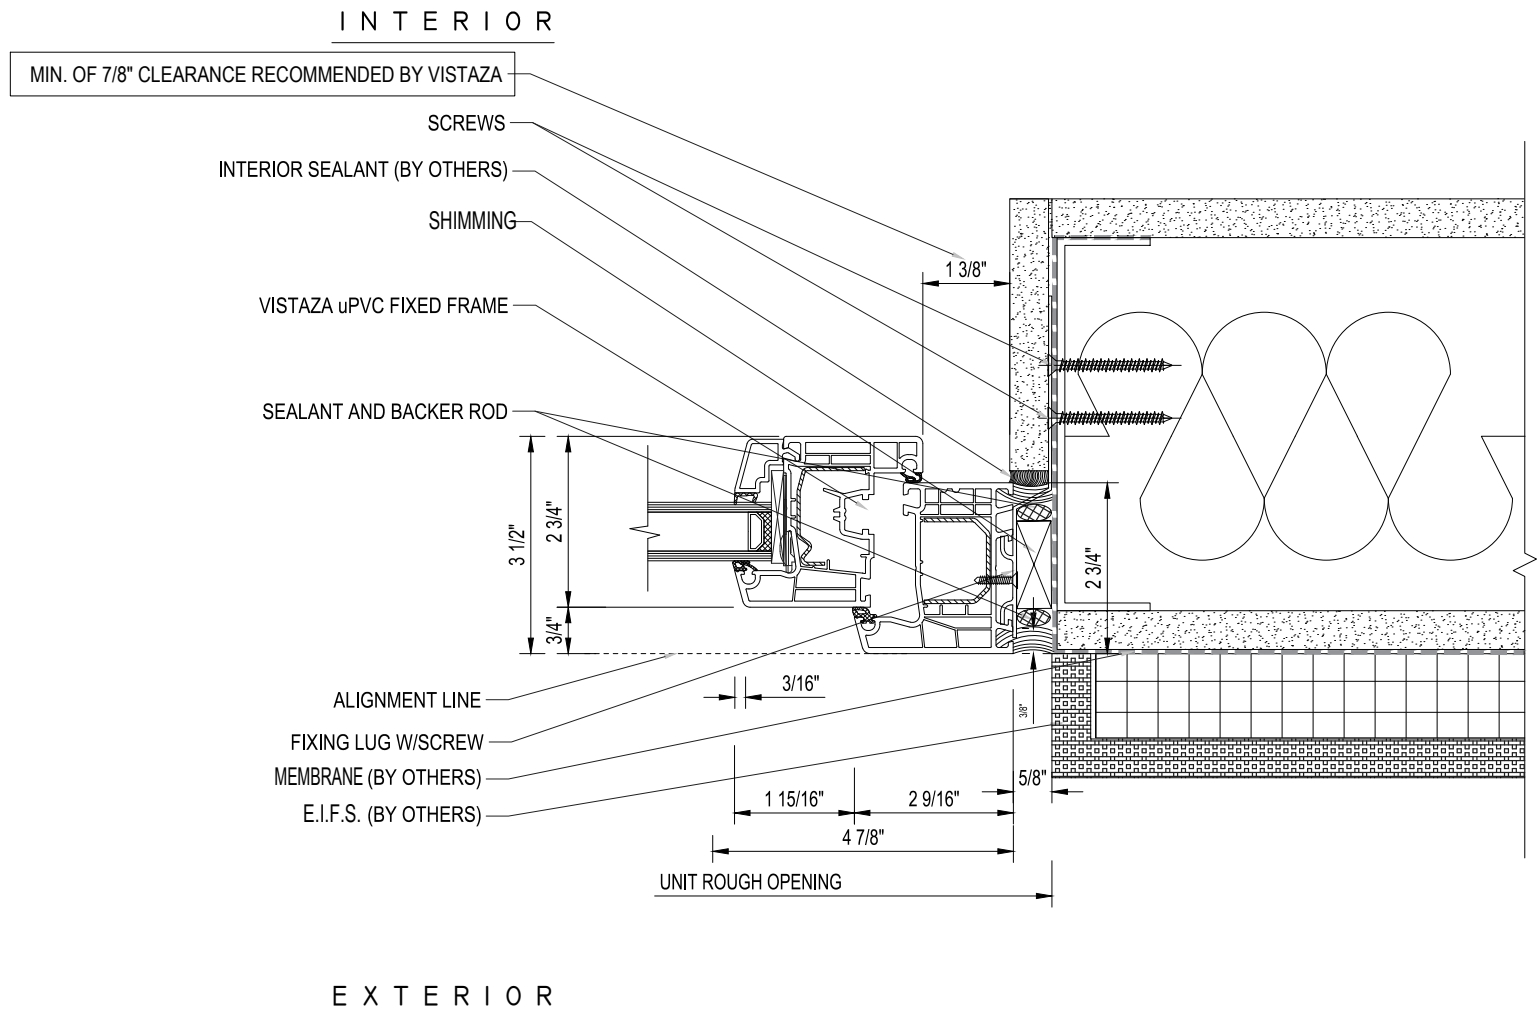


V15 WINDOW

Window at the jamb

Typical detail for design. Glazing as specified. The shop drawings for your project govern.

SCALE
Not to scale
Horizontal section. Frame and in-swing sash at the jamb of the opening.

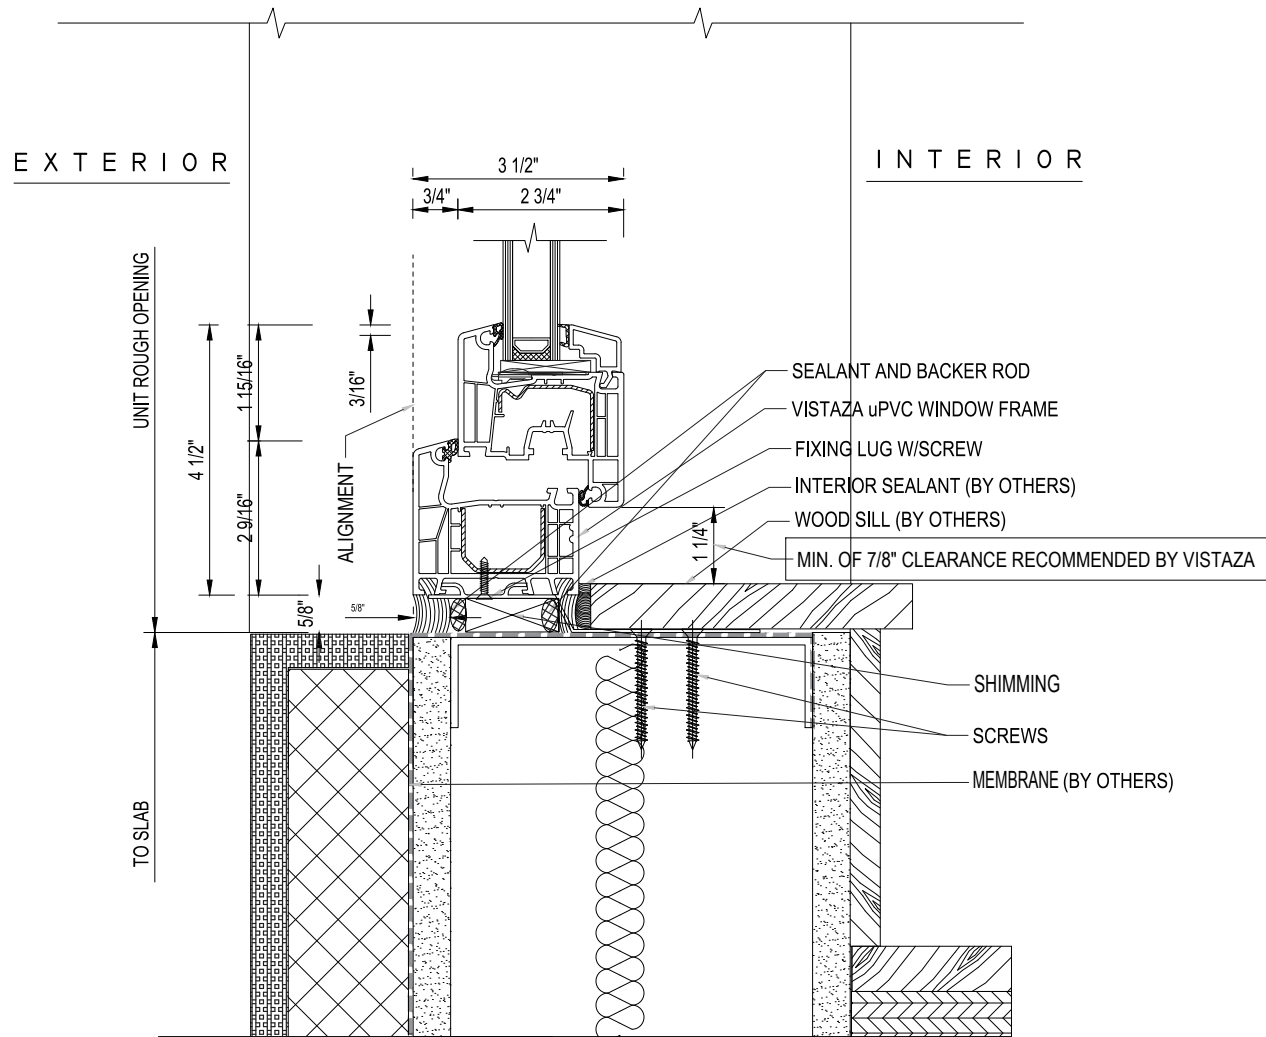

VI5 WINDOW

Window at the sill

SCALE


Not to scale

Vertical section. Frame and in-swing sash on the wood sill over the slab.

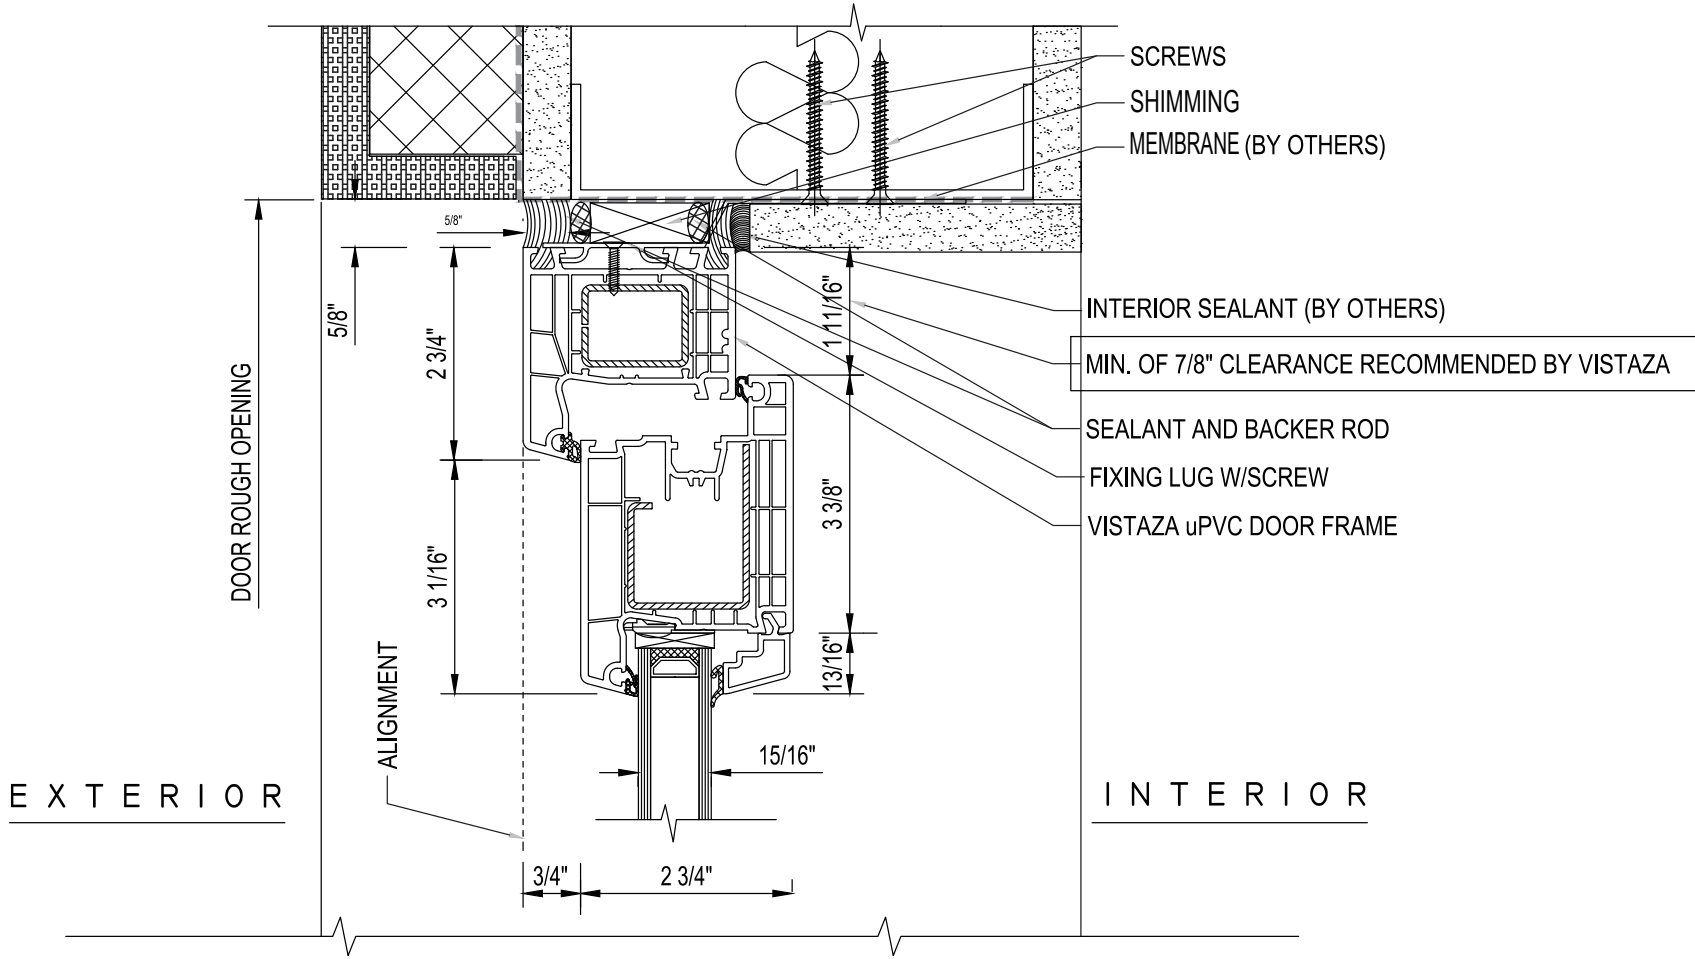

V15 TERRACE DOOR
Door at the head

SCALE
Not to scale
Vertical section. Door frame and sash at the head of the opening.

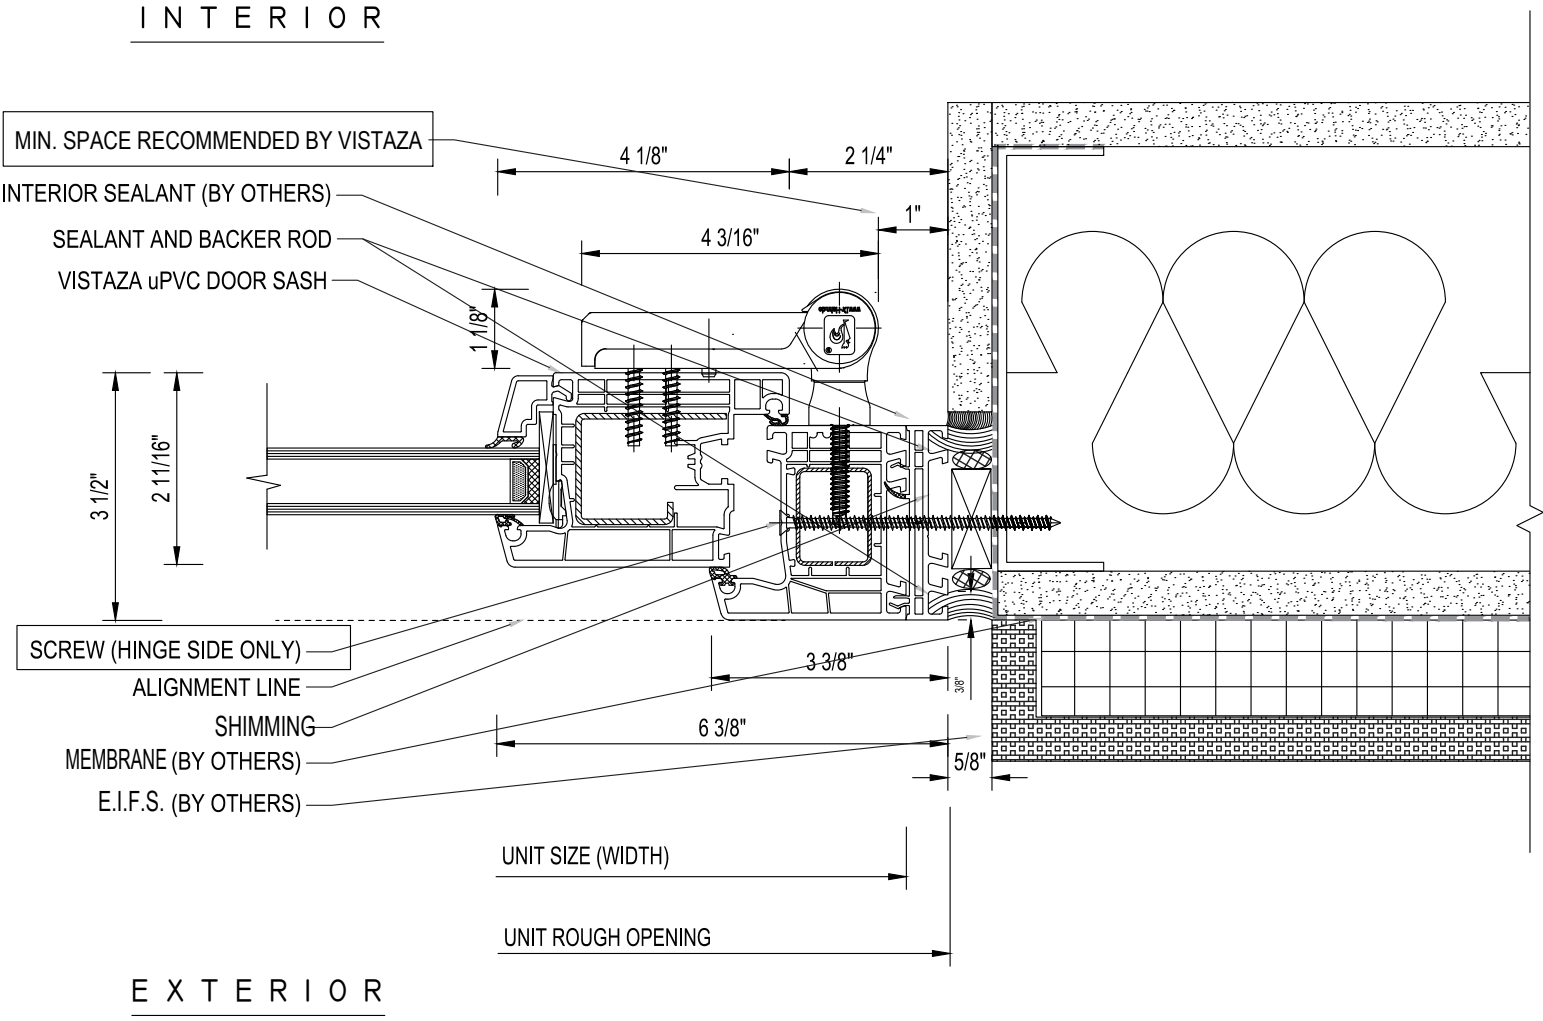


V15 TERRACE DOOR

Door at the jamb, hinge side

SCALE
Not to scale

Horizontal section. Door frame and sash at the hinge side, screwed through the hinge.

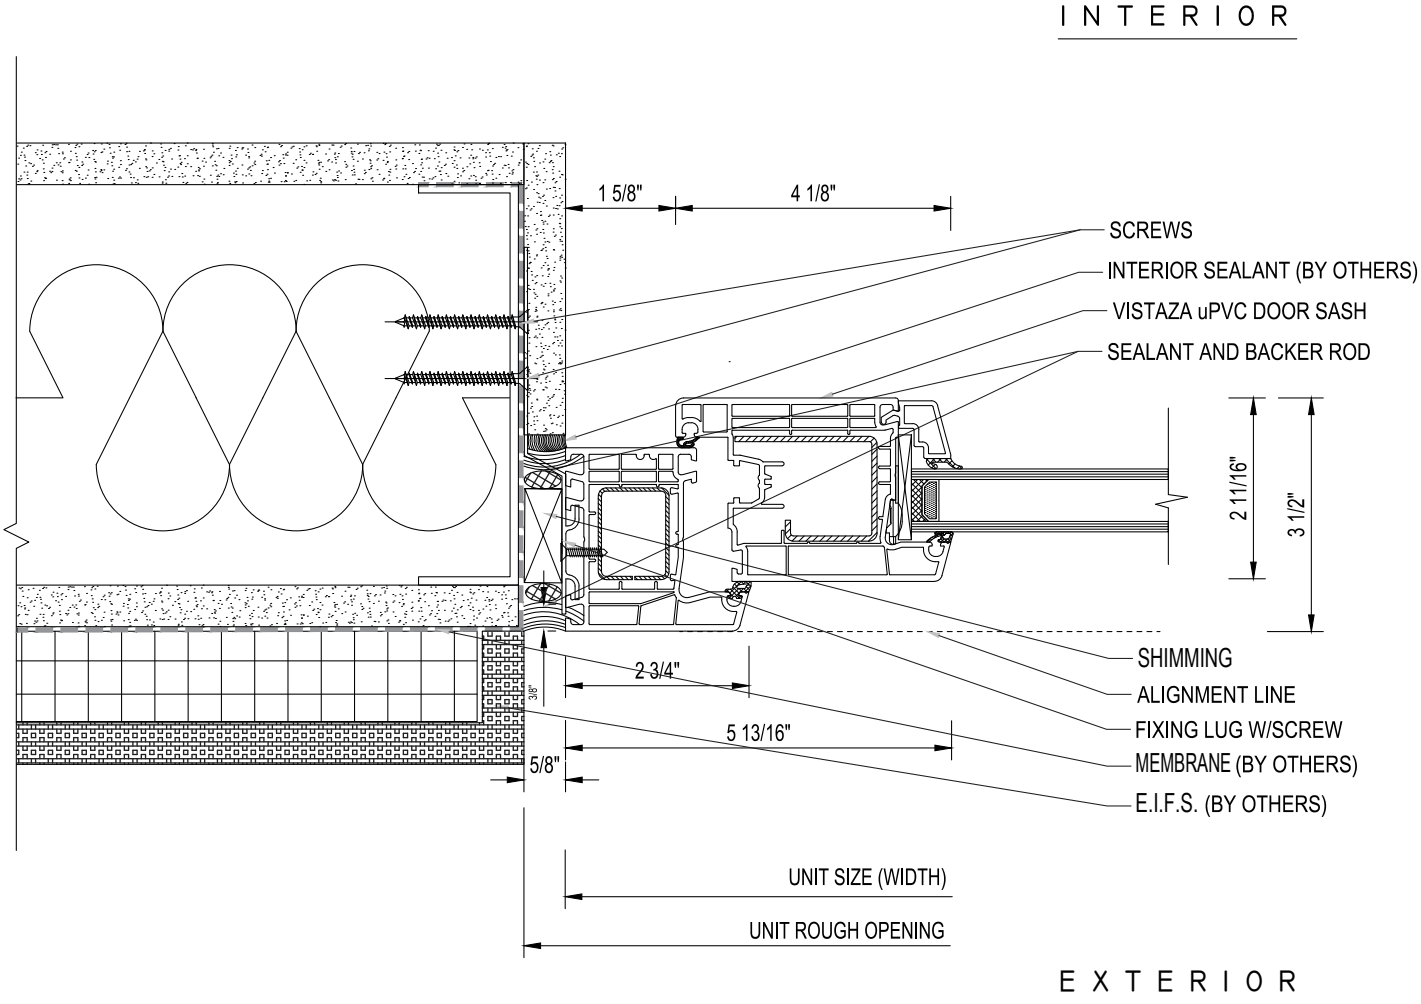


VI5 TERRACE DOOR

Door at the jamb, handle side

SCALE
Not to scale

Horizontal section. Door frame and sash at the handle side of the opening.

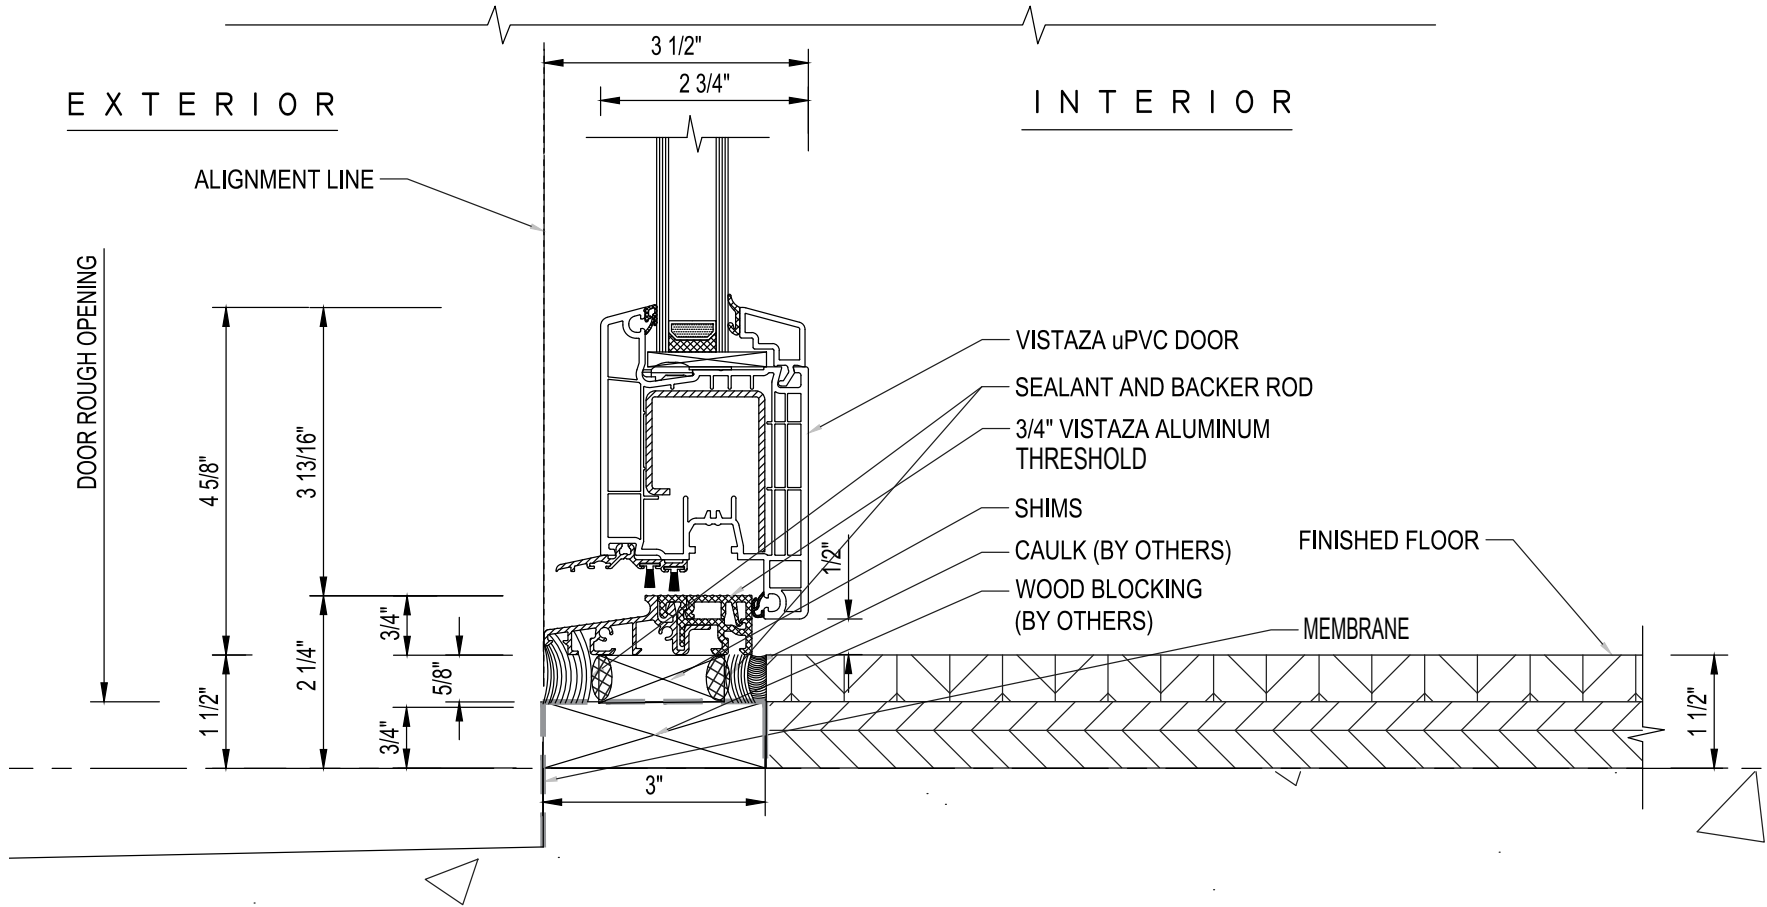

VI5 TERRACE DOOR
In-swing door at the sill

SCALE
Not to scale
Vertical section. Door sash on the aluminum threshold over the wood blocking.