

DOWNLOAD

Vi5.

Installation details · nailing fin

How the Vi5 series is set into a framed opening with the nailing fin: the fixed and operable windows and the in-swing terrace door at the head, the jamb, the sill and the mullion. The details are not to scale.

IN THIS SET


01	Vi5 fixed window	Fixed window at the sill
02	Vi5 fixed window	Fixed panel at a mullion
03	Vi5 window	Window at the head
04	Vi5 window	Window at the jamb
05	Vi5 terrace door	Door at the head
06	Vi5 terrace door	In-swing door at the sill

READING THE SHEETS

- Scale** Each detail is fitted to the page. Not to scale.
- Units** Dimensions in inches.
- Steel** Zinc-coated steel reinforcement is shown hatched.
- Issued** September 2026. Supersedes earlier issues.


EXTERIOR

INTERIOR

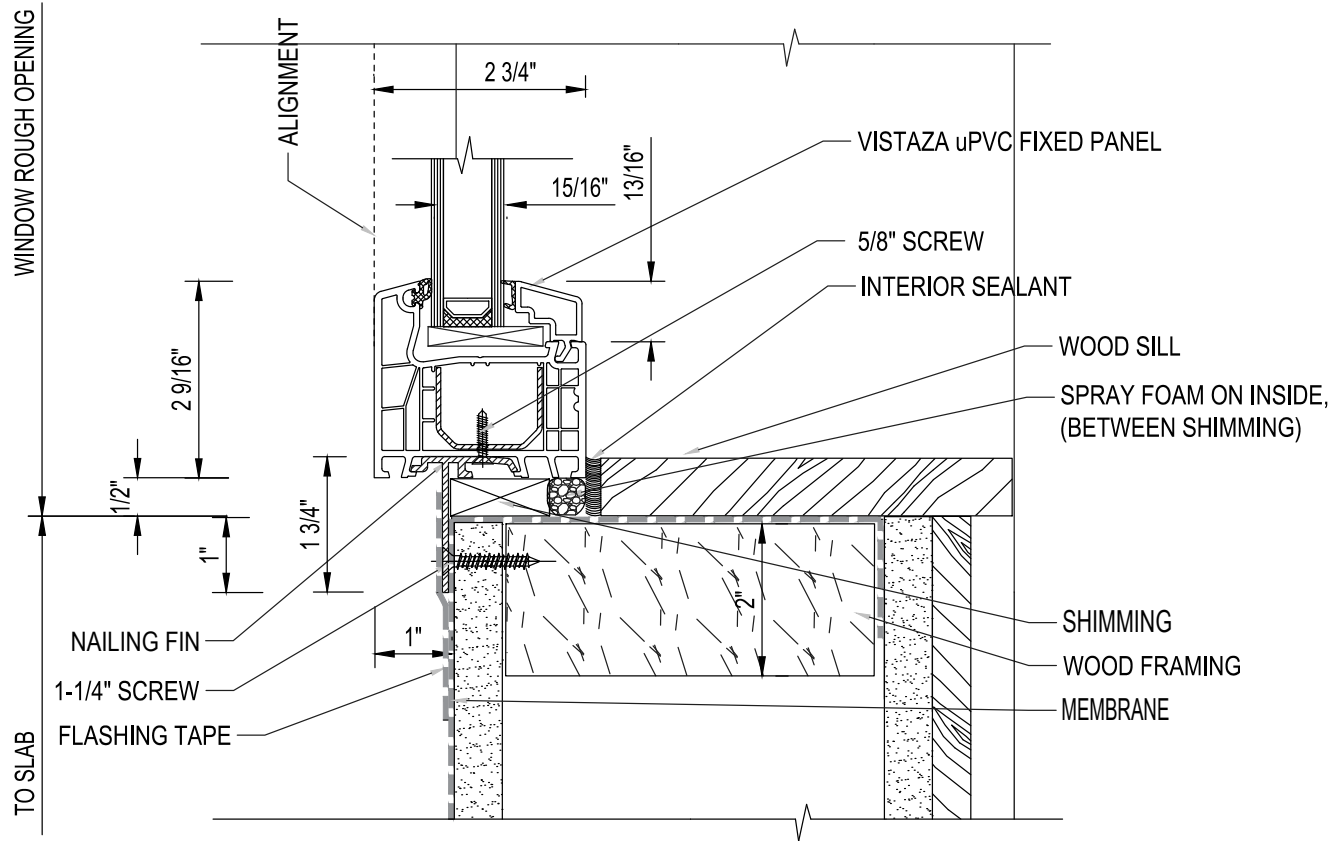

V15 FIXED WINDOW
Fixed window at the sill

SCALE
Not to scale
Vertical section. Fixed panel on the wood sill, the fin nailed to the framing.

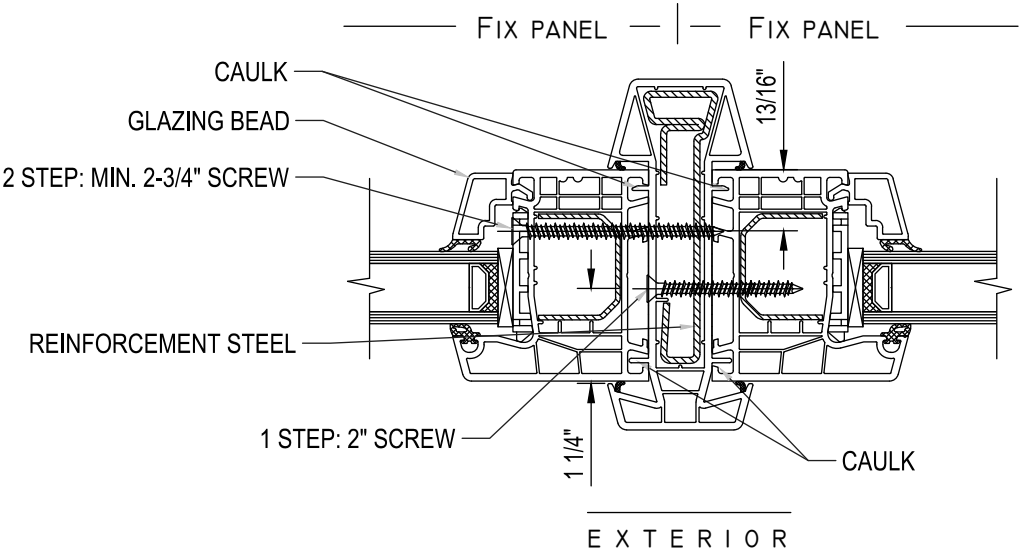


VI5 FIXED WINDOW

Fixed panel at a mullion

SCALE
Not to scale

Horizontal section. Two fixed panels on one reinforced mullion, screwed in two steps.

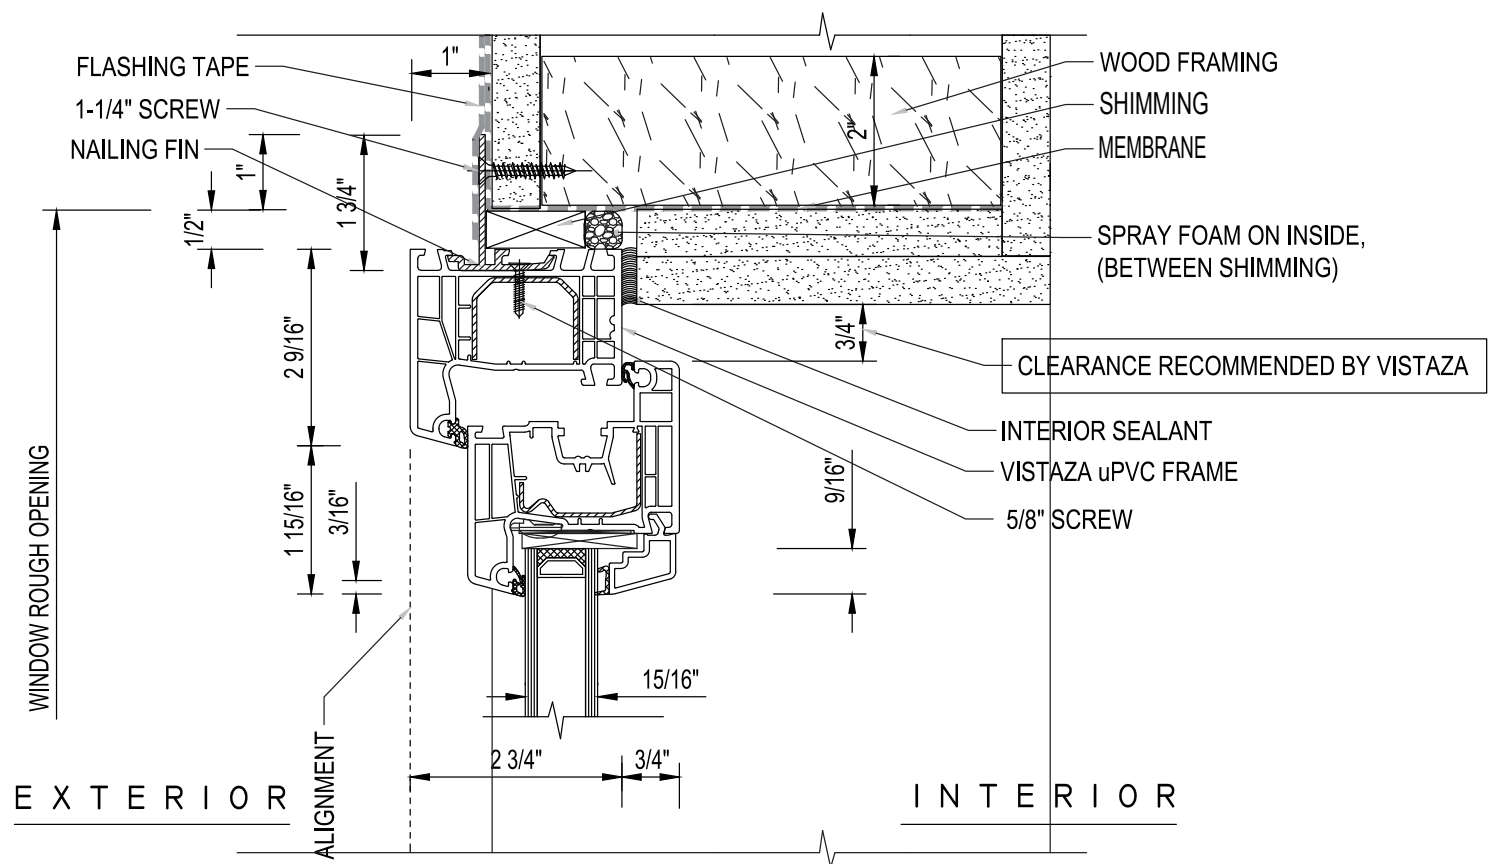


V15 WINDOW

Window at the head

SCALE

Not to scale

Vertical section. Frame at the head, the fin nailed to the wood framing and taped.

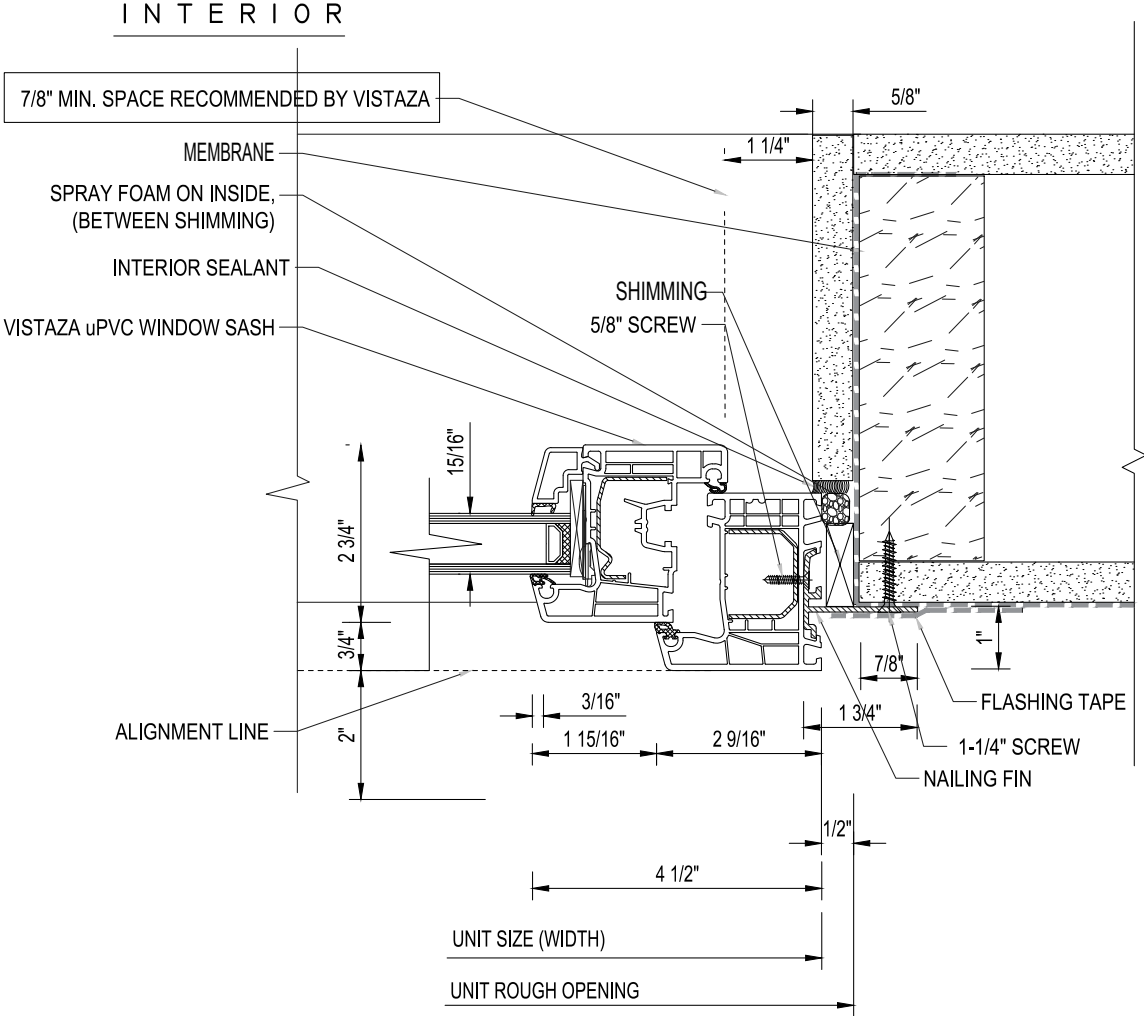


VI5 WINDOW

Window at the jamb

SCALE


Not to scale

Horizontal section. Frame and in-swing sash at the jamb, the fin nailed and taped.

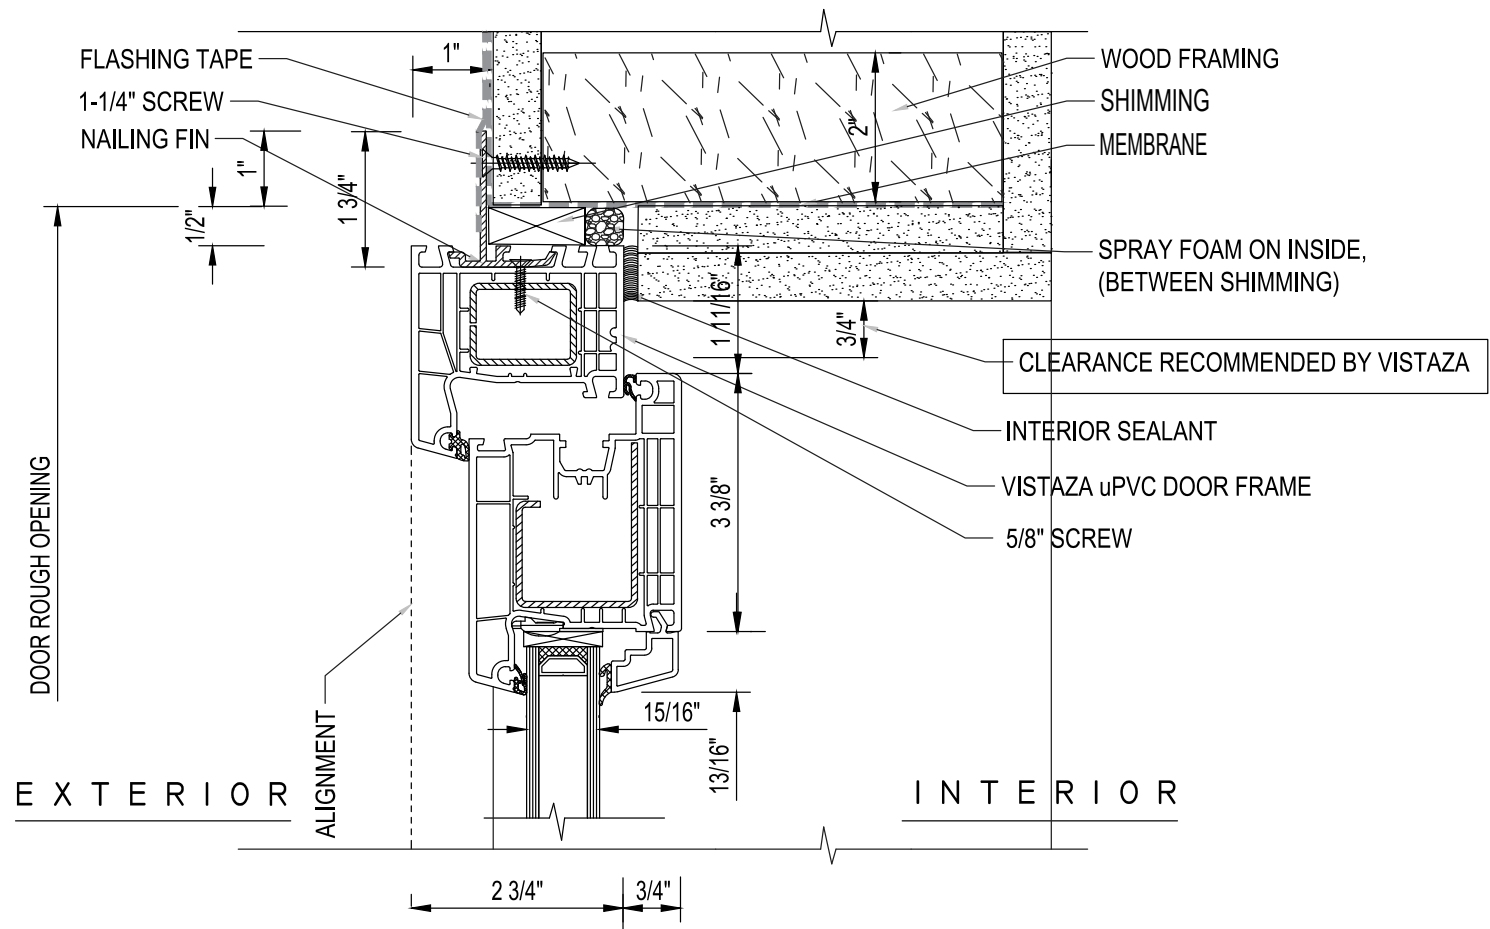

V15 TERRACE DOOR
Door at the head

SCALE
Not to scale
Vertical section. Door frame at the head, the fin nailed to the framing and taped.

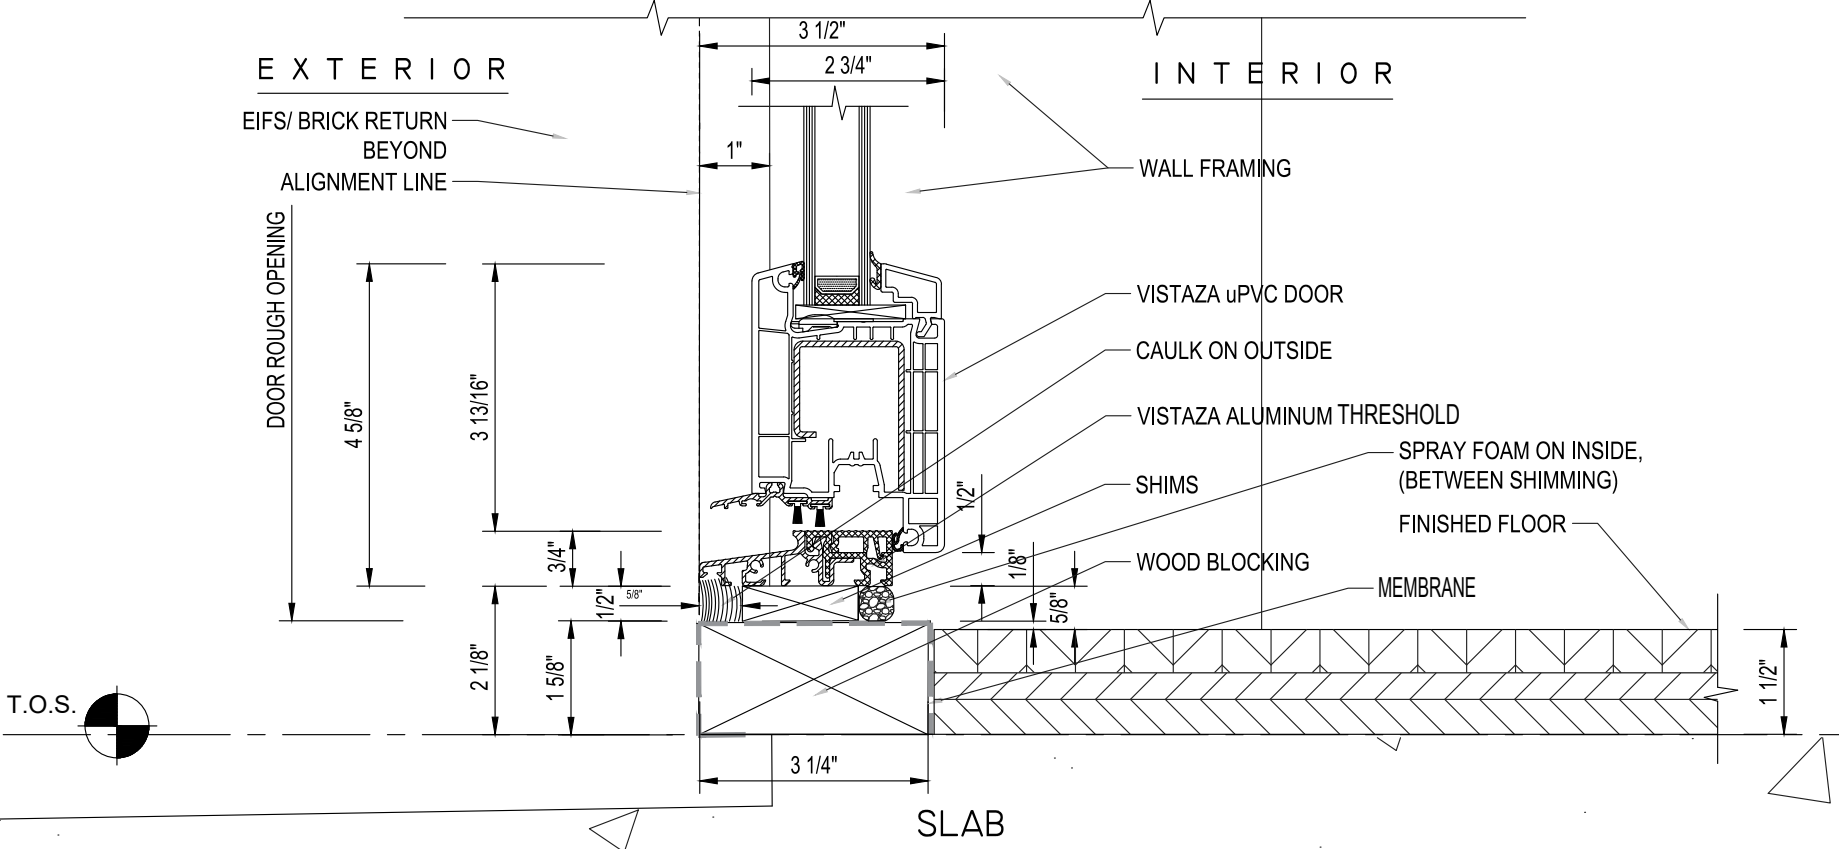

V15 TERRACE DOOR
In-swing door at the sill

SCALE
Not to scale
Vertical section. Door sash on the aluminum threshold over the slab.