

DOWNLOAD

Vi6.

Installation details


How the Vi6 series is set into the opening: the fixed and operable windows and the in-swing terrace door at the head, the jamb, the sill and the mullion, with the sills at a balcony. The details are not to scale.

READING THE SHEETS

- Scale** Each detail is fitted to the page. Not to scale.
- Units** Dimensions in inches.
- Steel** Zinc-coated steel reinforcement is shown hatched.
- Issued** September 2026. Supersedes earlier issues.

IN THIS SET


01	Vi6 fixed window	Fixed window at the head
02	Vi6 fixed window	Fixed window at the jamb
03	Vi6 fixed window	Fixed window at the sill
04	Vi6 fixed window	Fixed window at the sill, at a balcony
05	Vi6 fixed window	Fixed panel at a mullion
06	Vi6 window	Window at the head
07	Vi6 window	Window at the jamb
08	Vi6 window	Window at the sill
09	Vi6 terrace door	Door at the head
10	Vi6 terrace door	Door at the jamb, hinge side
11	Vi6 terrace door	In-swing door at the sill, at a balcony

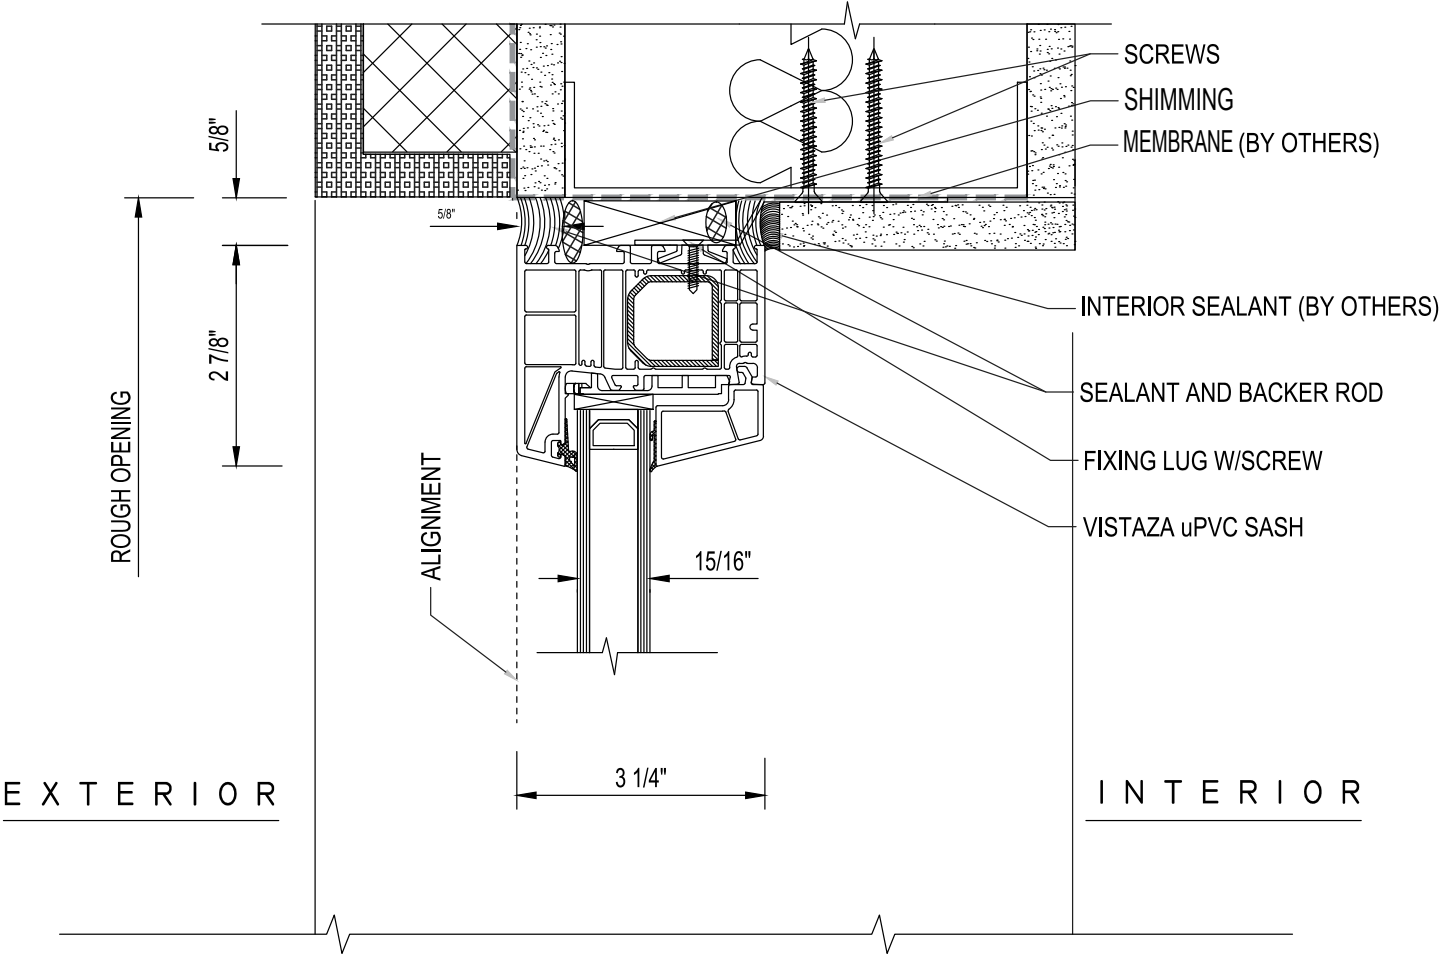

VI6 FIXED WINDOW

Fixed window at the head

SCALE
Not to scale
Vertical section. Fixed frame at the head, shimmed and screwed to the opening.

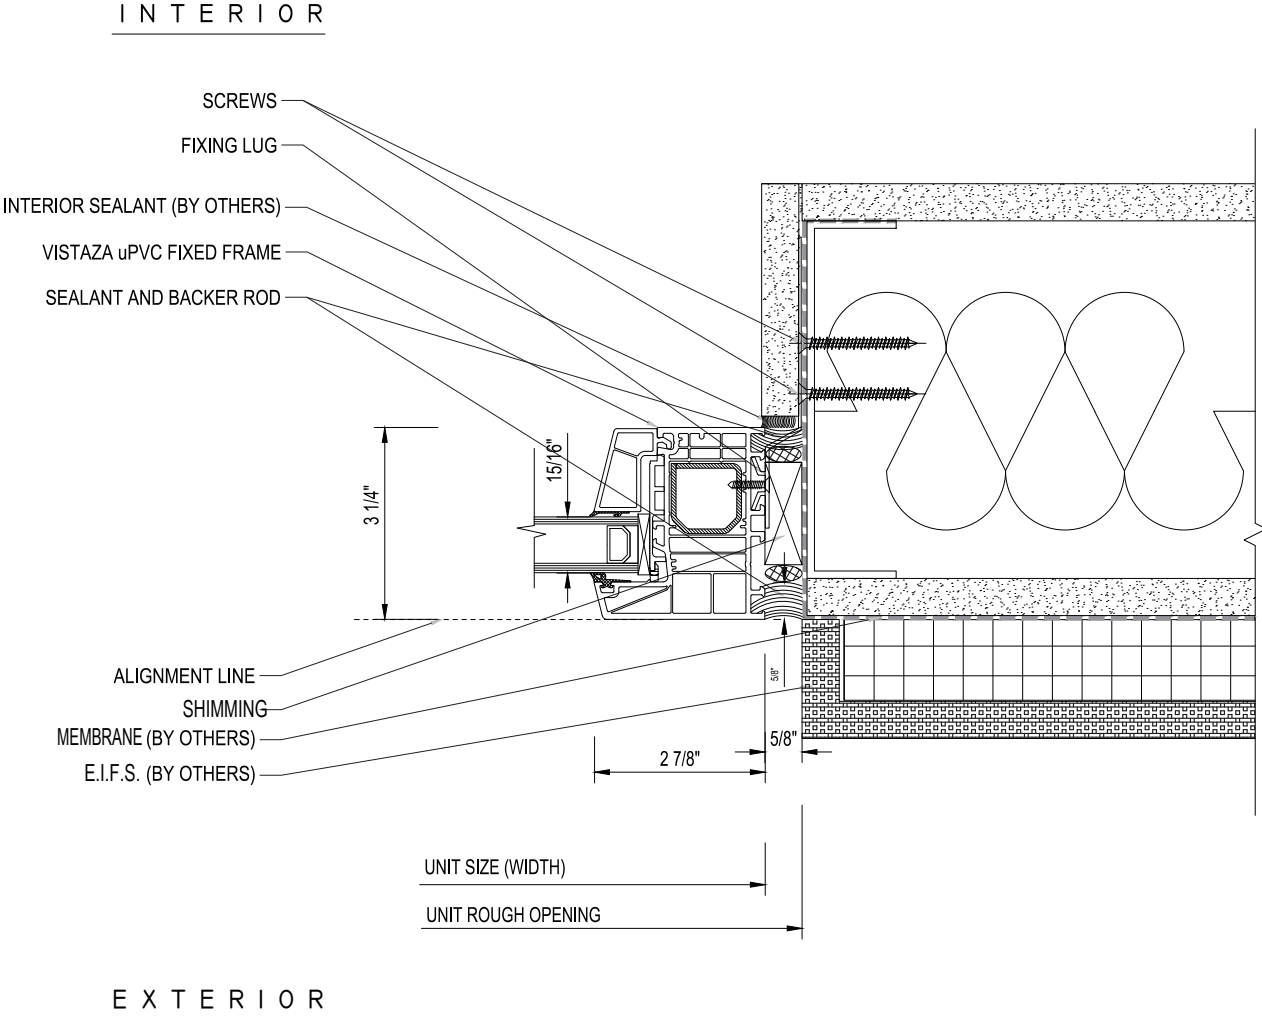


VI6 FIXED WINDOW

Fixed window at the jamb

SCALE
Not to scale

Horizontal section. Fixed frame at the jamb, shimmed and screwed to the opening.

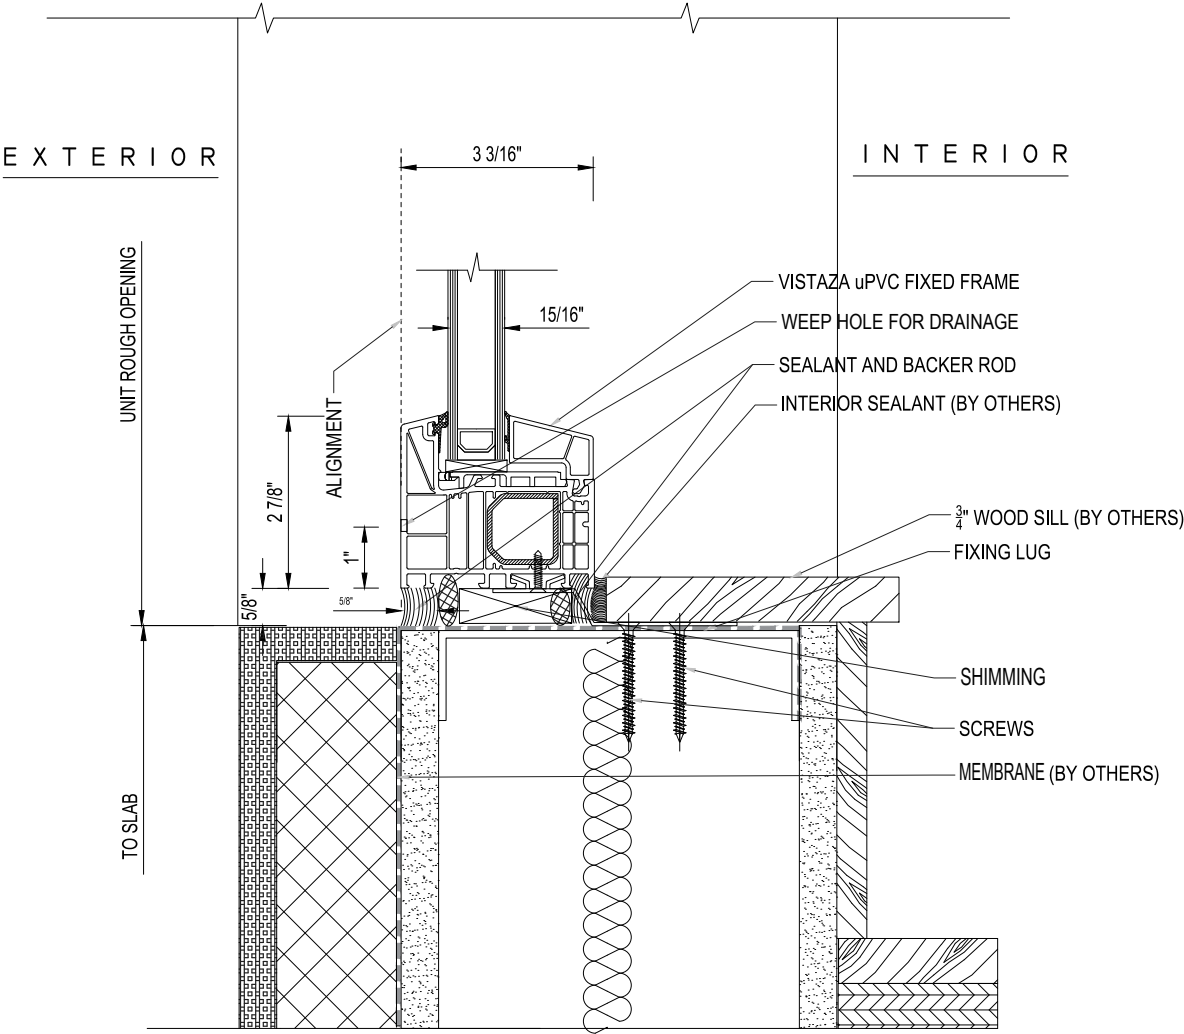


V16 FIXED WINDOW

Fixed window at the sill

SCALE

Not to scale

Vertical section. Fixed frame on the wood sill over the edge of the slab.

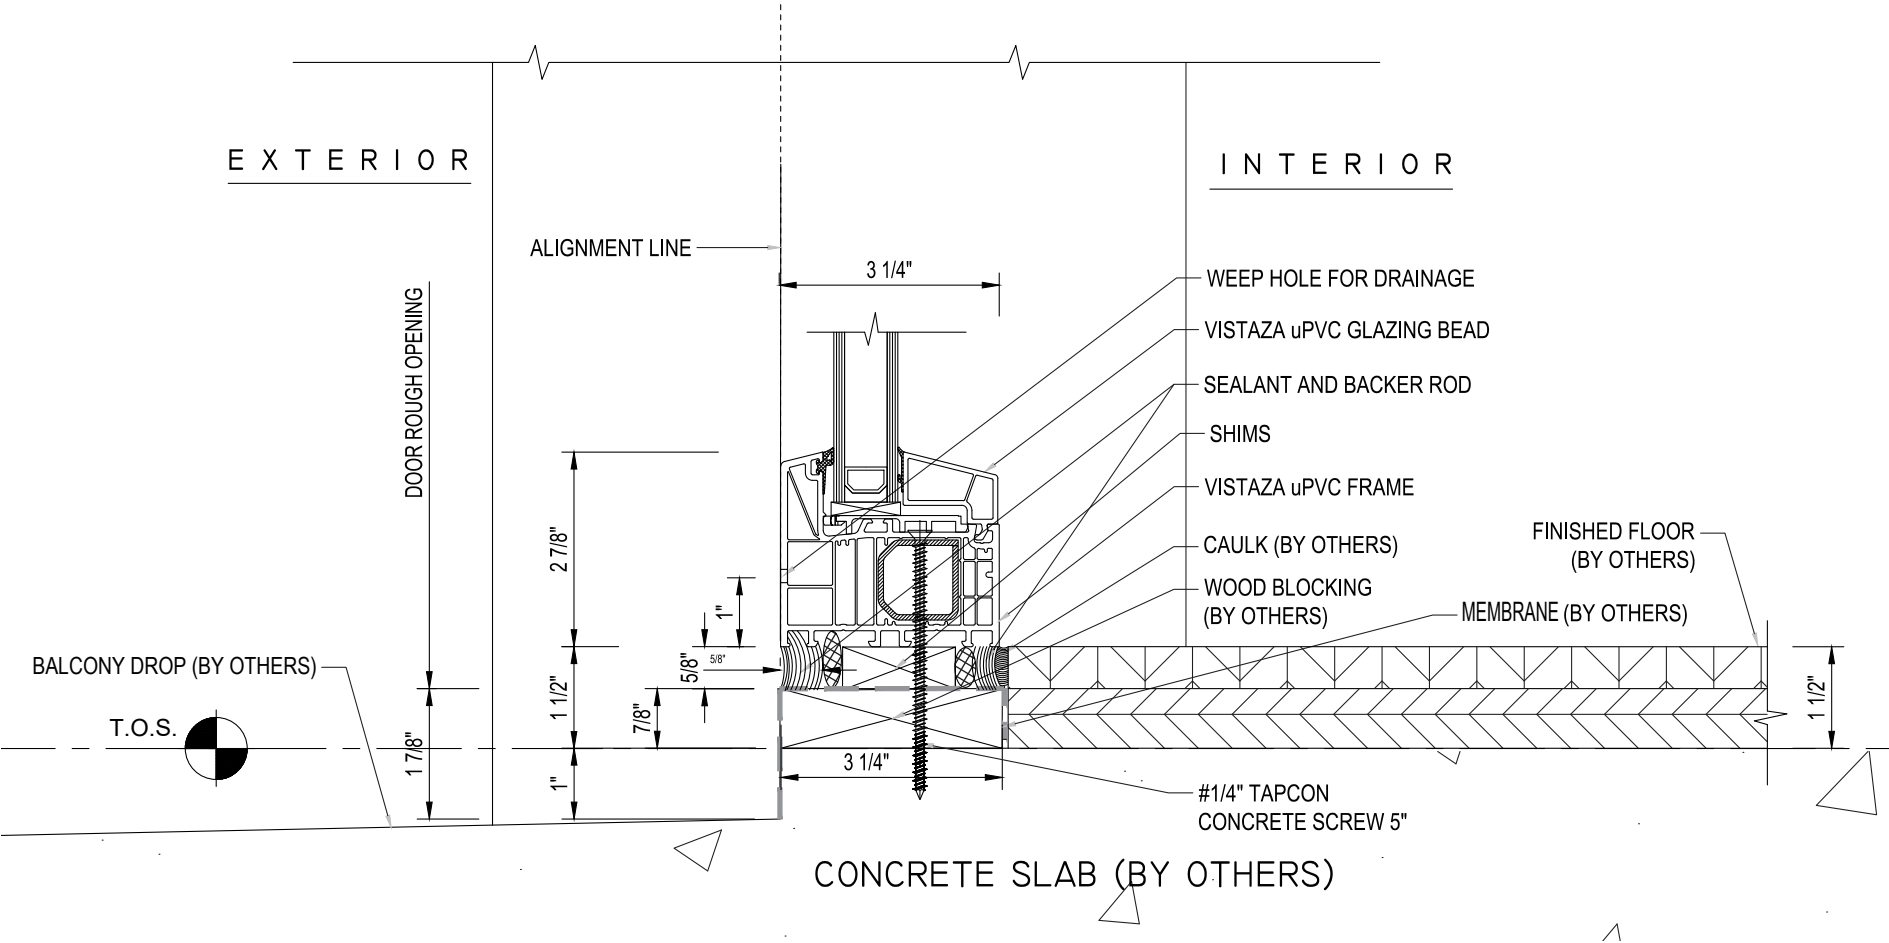


VI6 FIXED WINDOW

Fixed window at the sill, at a balcony

SCALE

Not to scale

Vertical section. Fixed frame on the concrete slab.

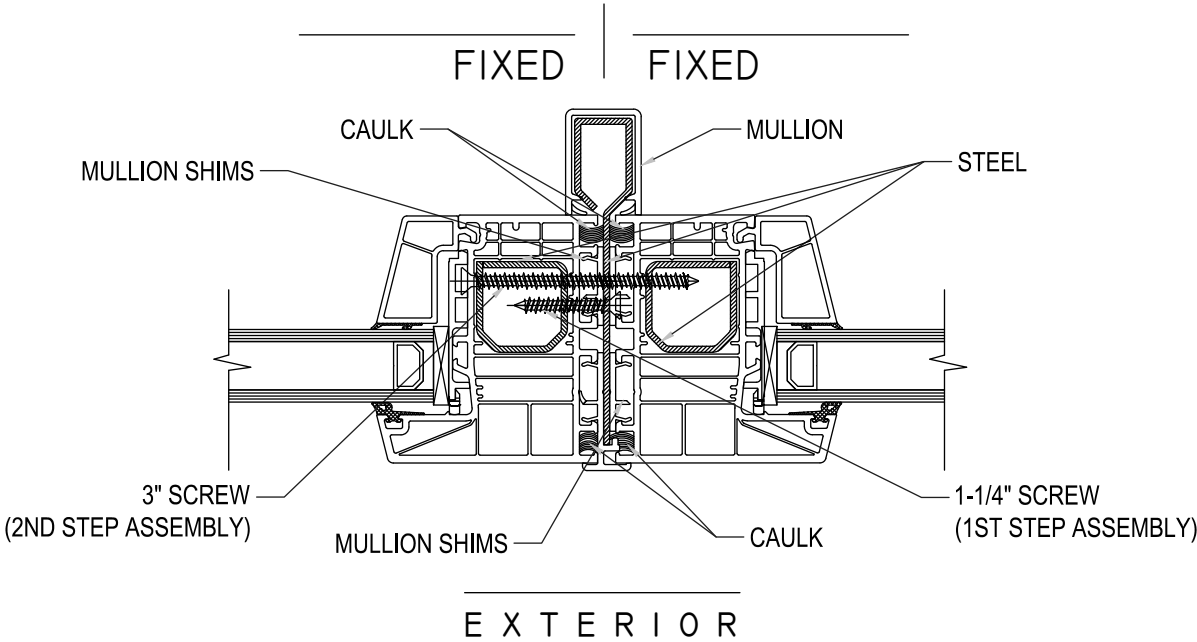


VI6 FIXED WINDOW

Fixed panel at a mullion


SCALE
Not to scale

Horizontal section. Two fixed panels on one reinforced mullion, screwed in two steps.

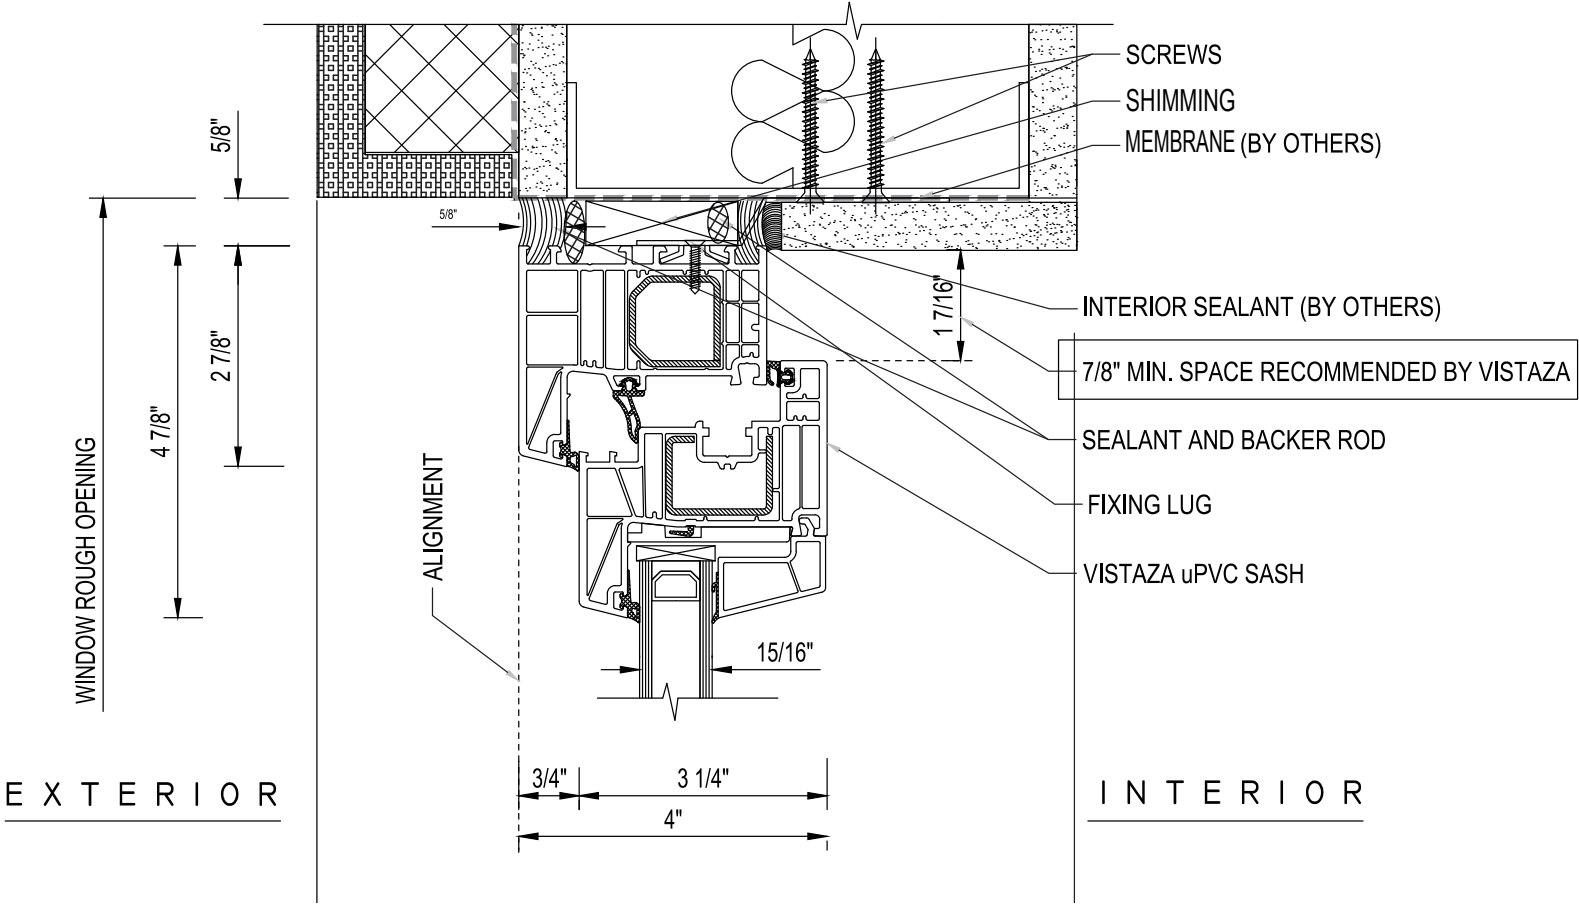

V16 WINDOW
Window at the head

SCALE
Not to scale
Vertical section. Frame and in-swing sash at the head of the opening.

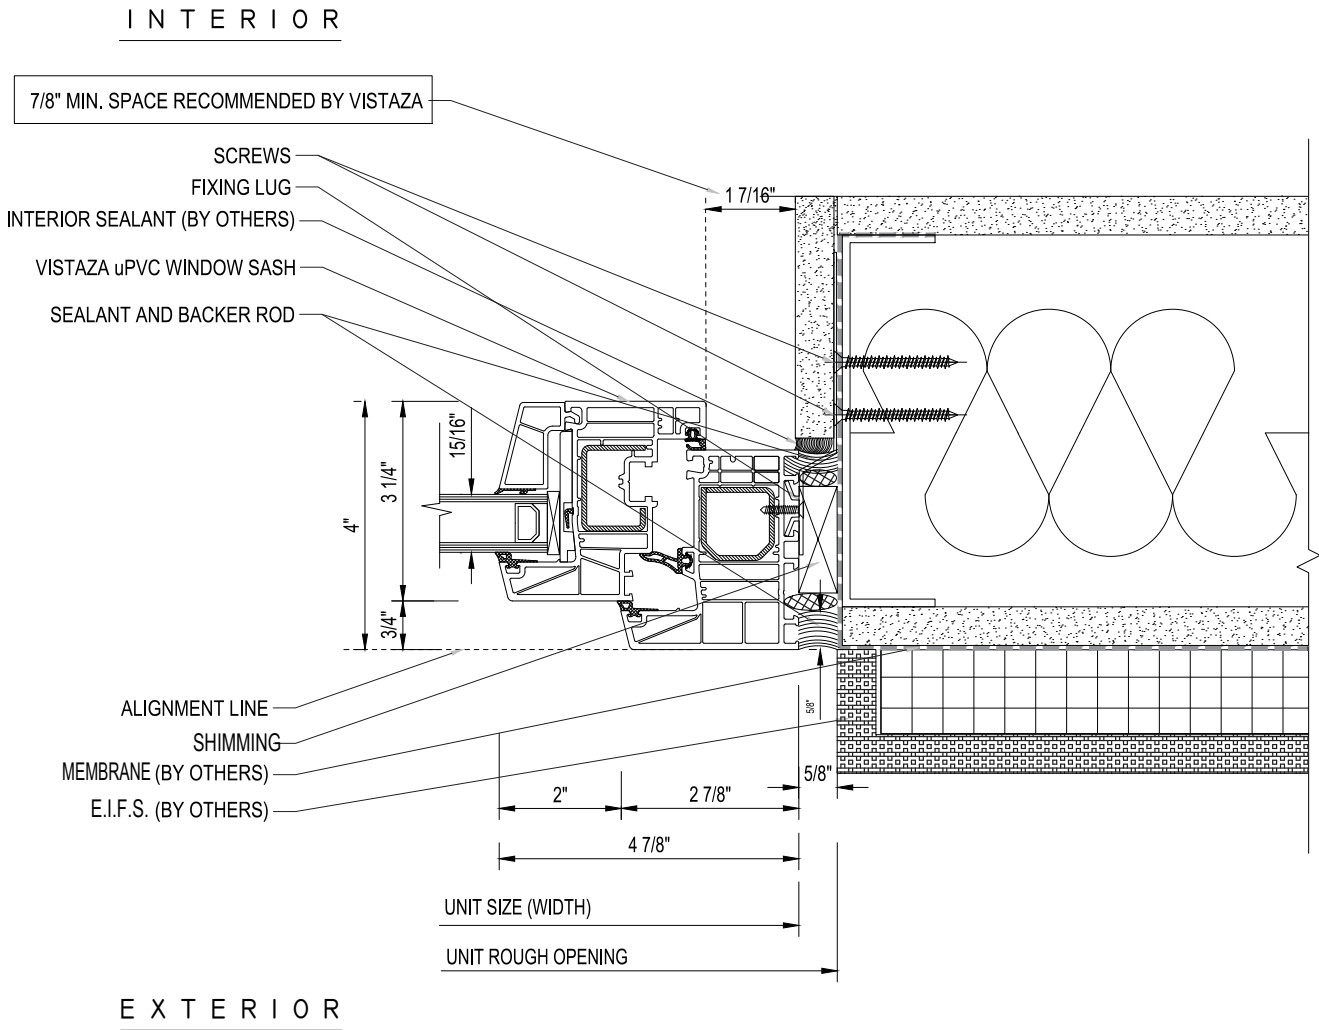


V16 WINDOW

Window at the jamb


SCALE
Not to scale

Horizontal section. Frame and in-swing sash at the jamb of the opening.

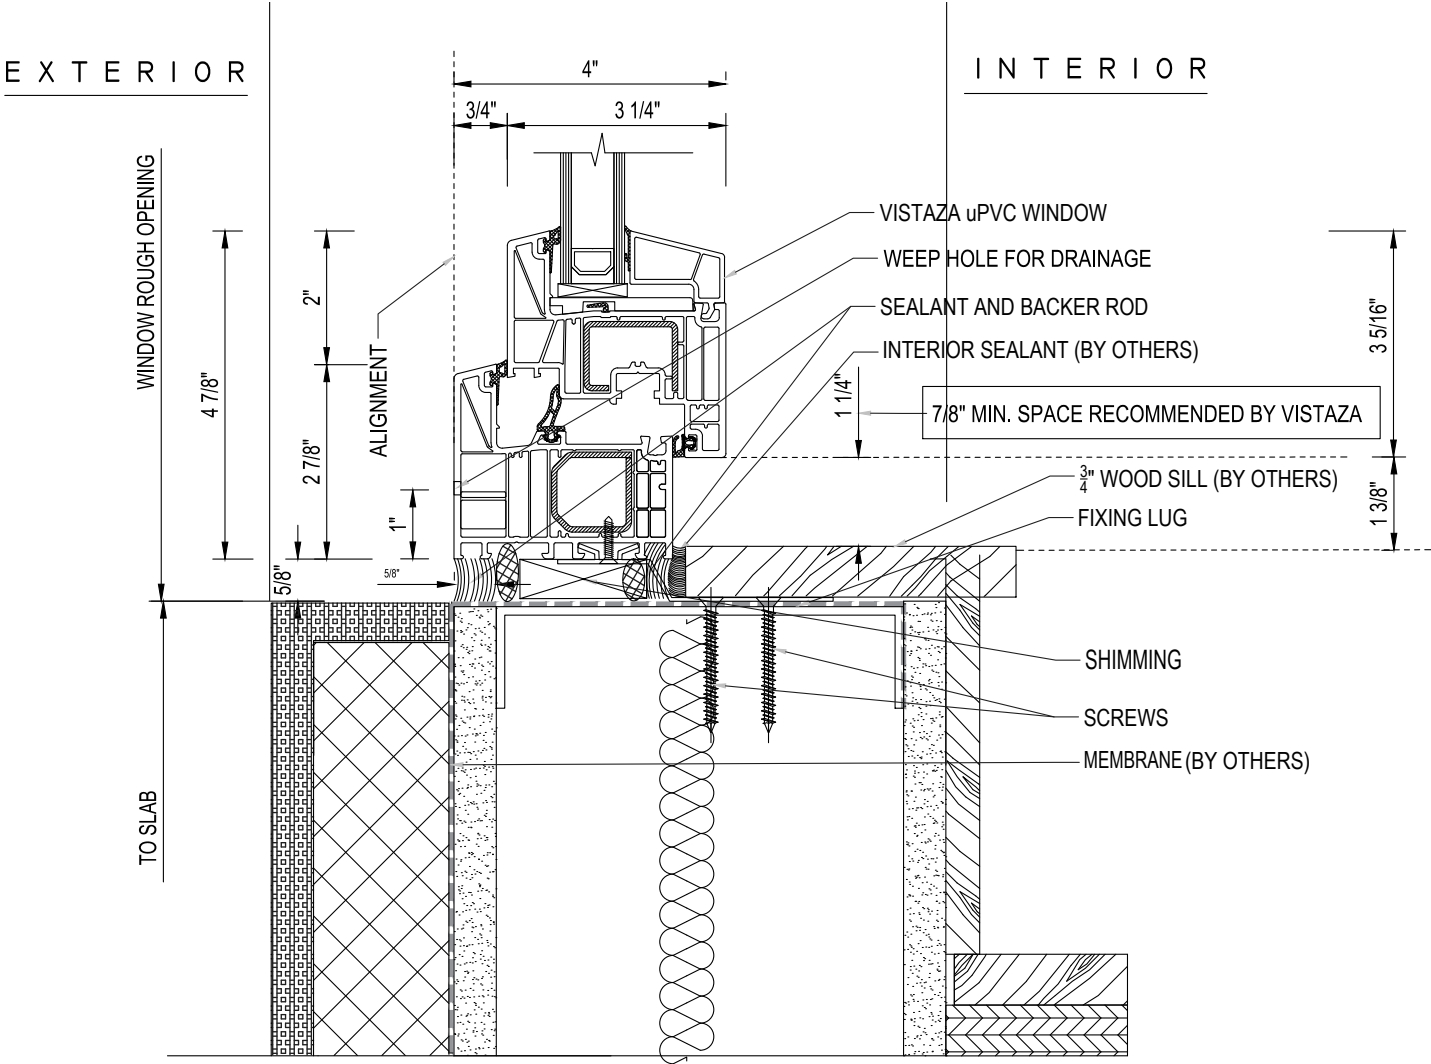

VI6 WINDOW
Window at the sill


SCALE
Not to scale
Vertical section. Frame and in-swing sash on the wood sill over the slab.

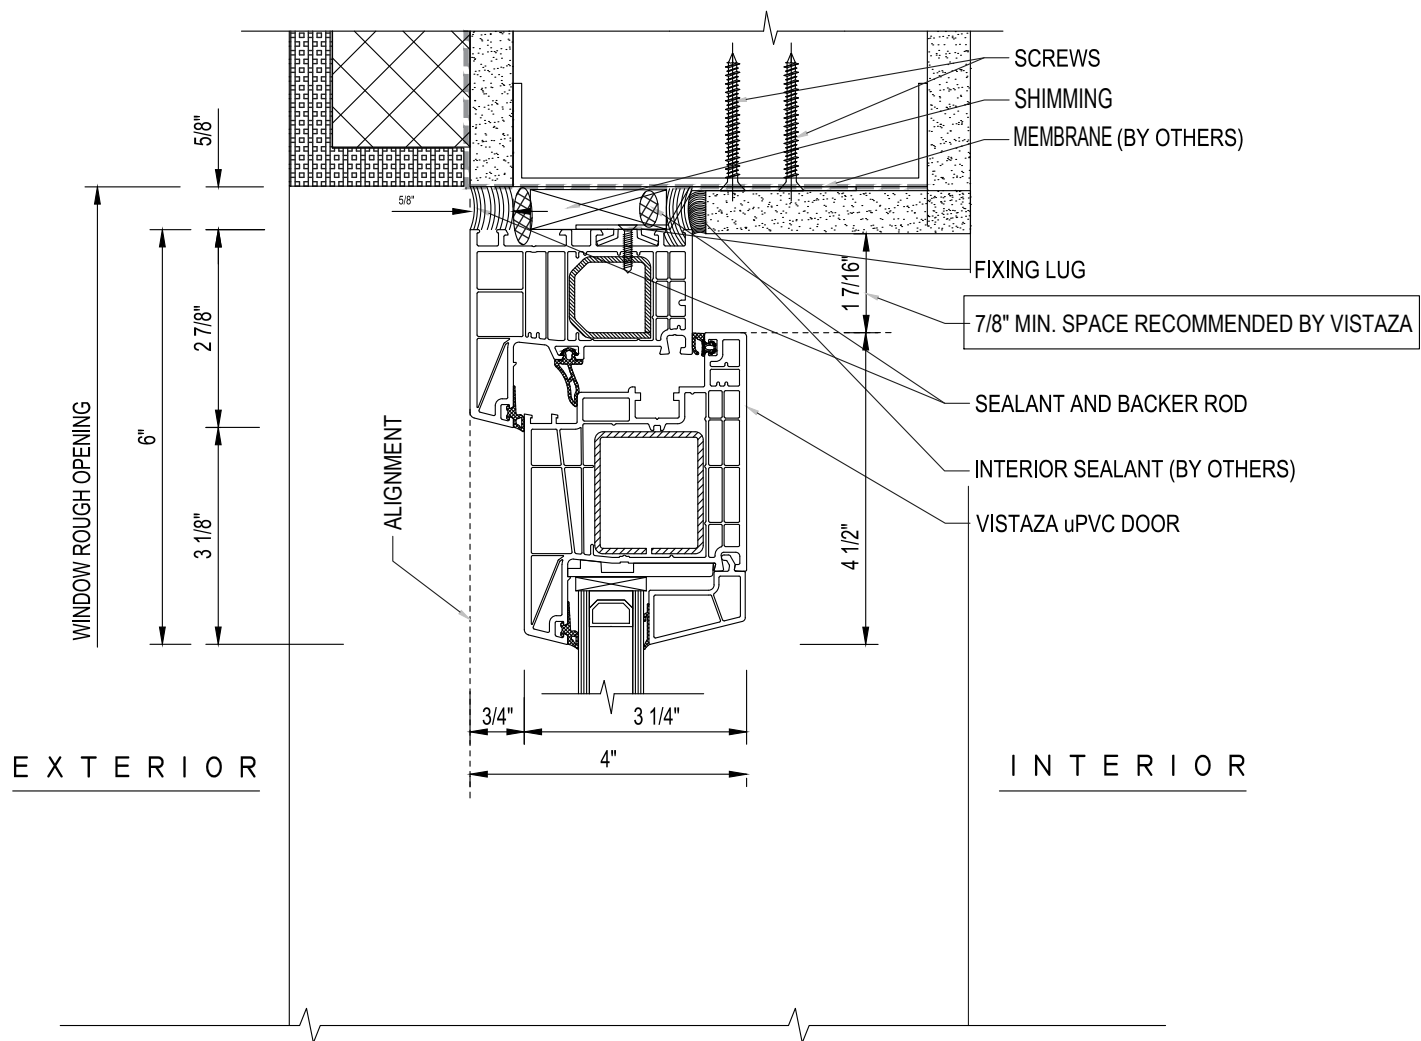

VI6 TERRACE DOOR
Door at the head

SCALE
Not to scale
Vertical section. Door frame and sash at the head of the opening.

I N T E R I O R

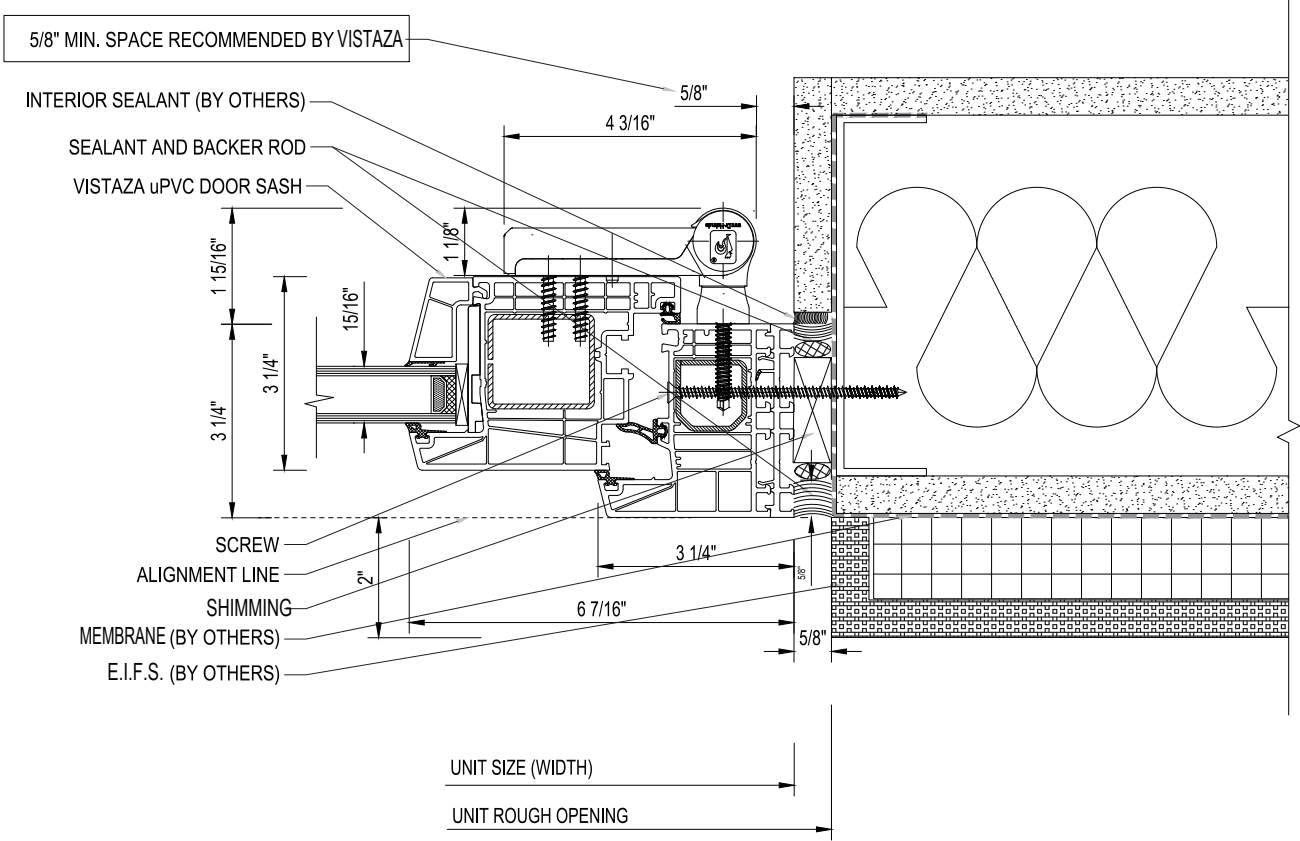

E X T E R I O R


VI6 TERRACE DOOR

Door at the jamb, hinge side

SCALE

Not to scale

Horizontal section. Door frame and sash at the hinge side of the opening.

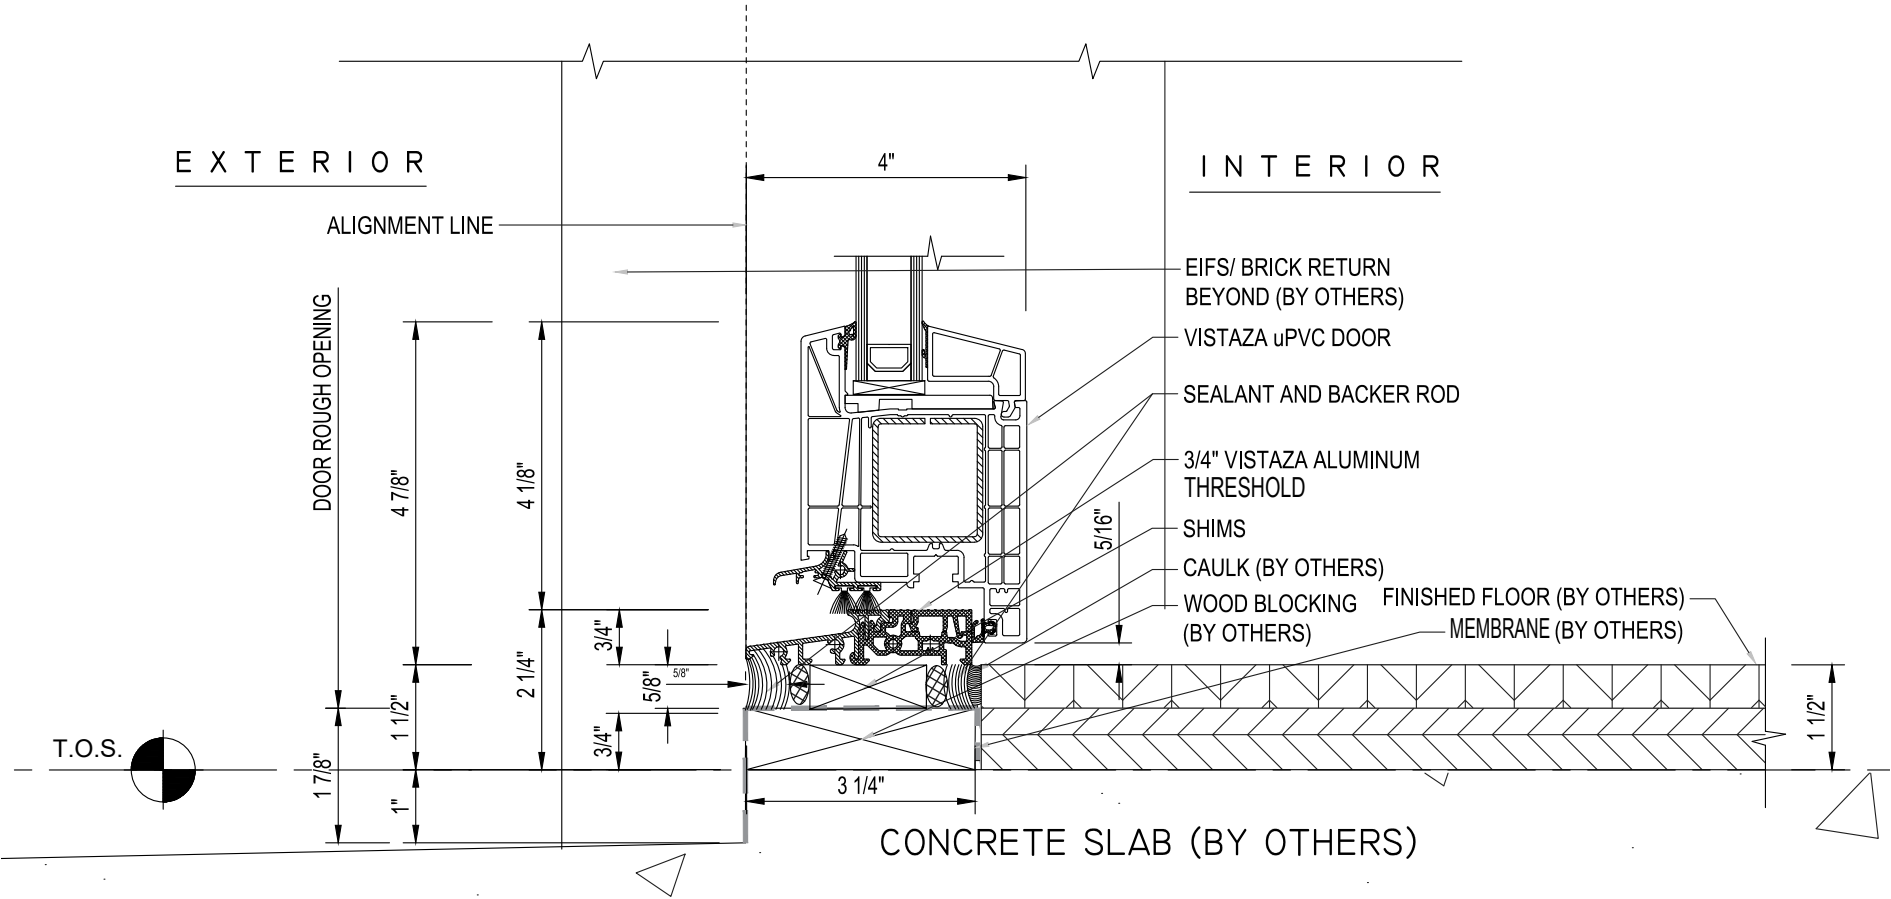

VI6 TERRACE DOOR

In-swing door at the sill, at a balcony

SCALE

Not to scale

Vertical section. Door sash on the aluminum threshold.